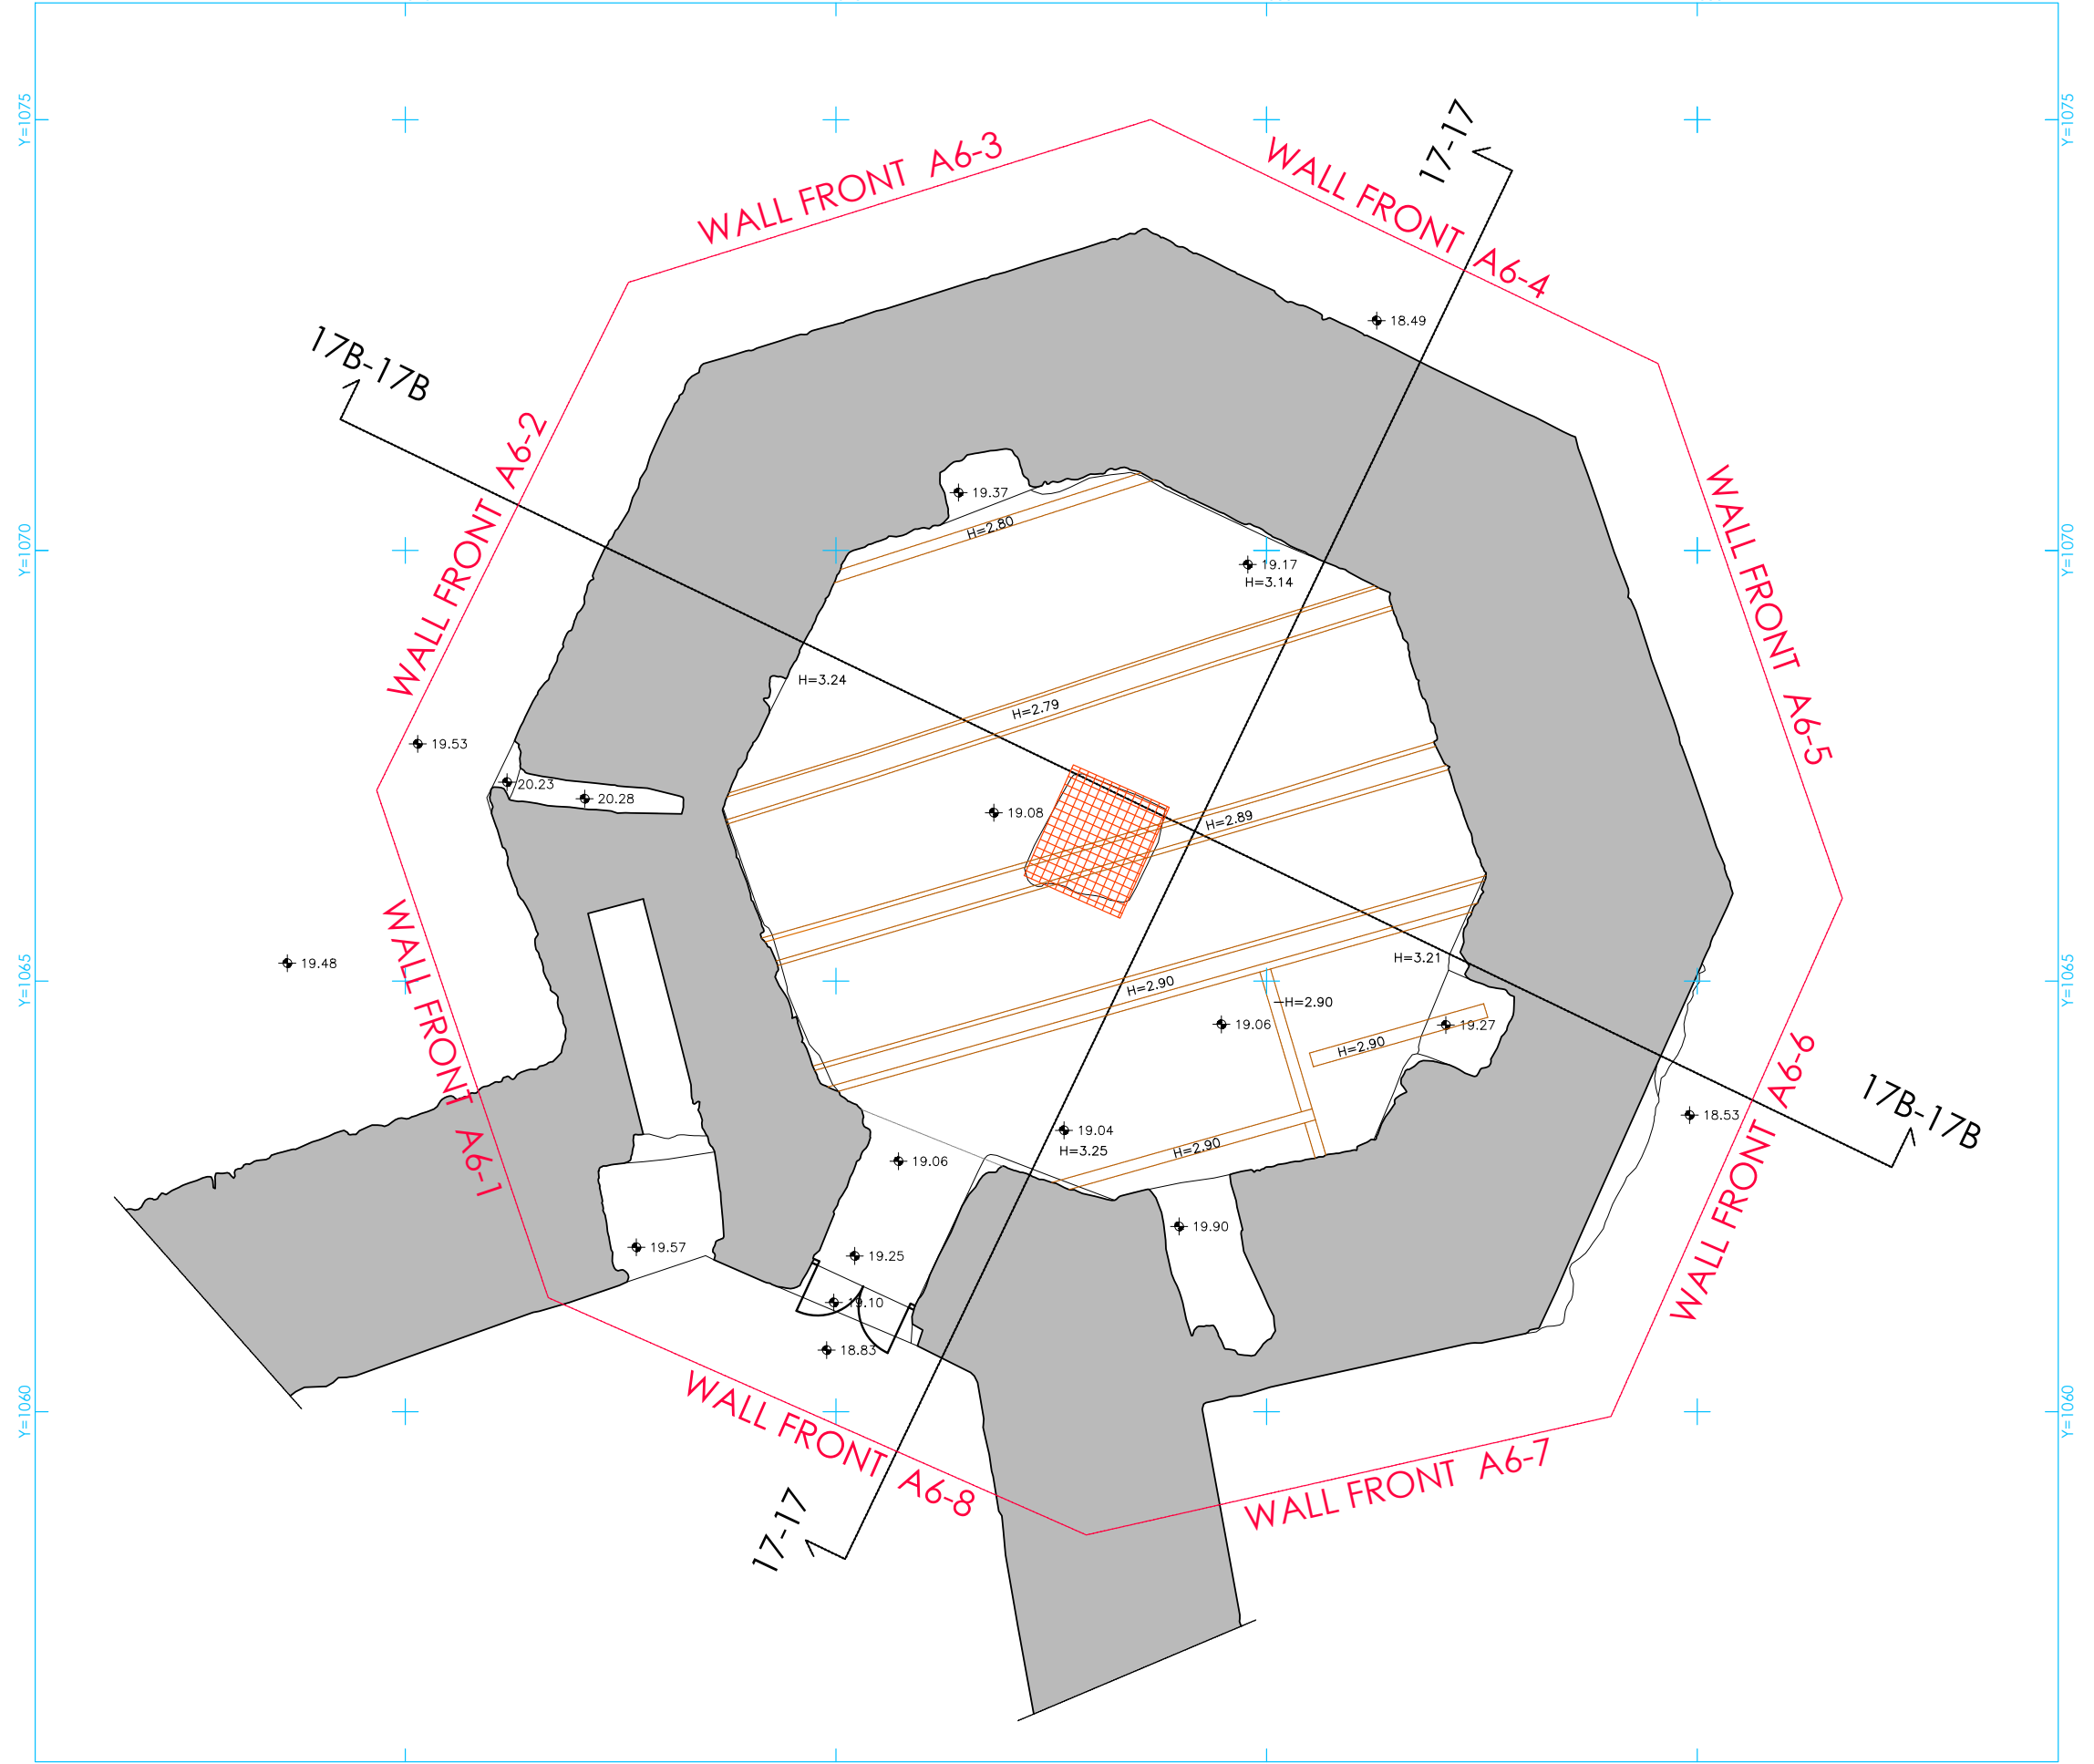

PLANT TOWER A6 Q.20.35

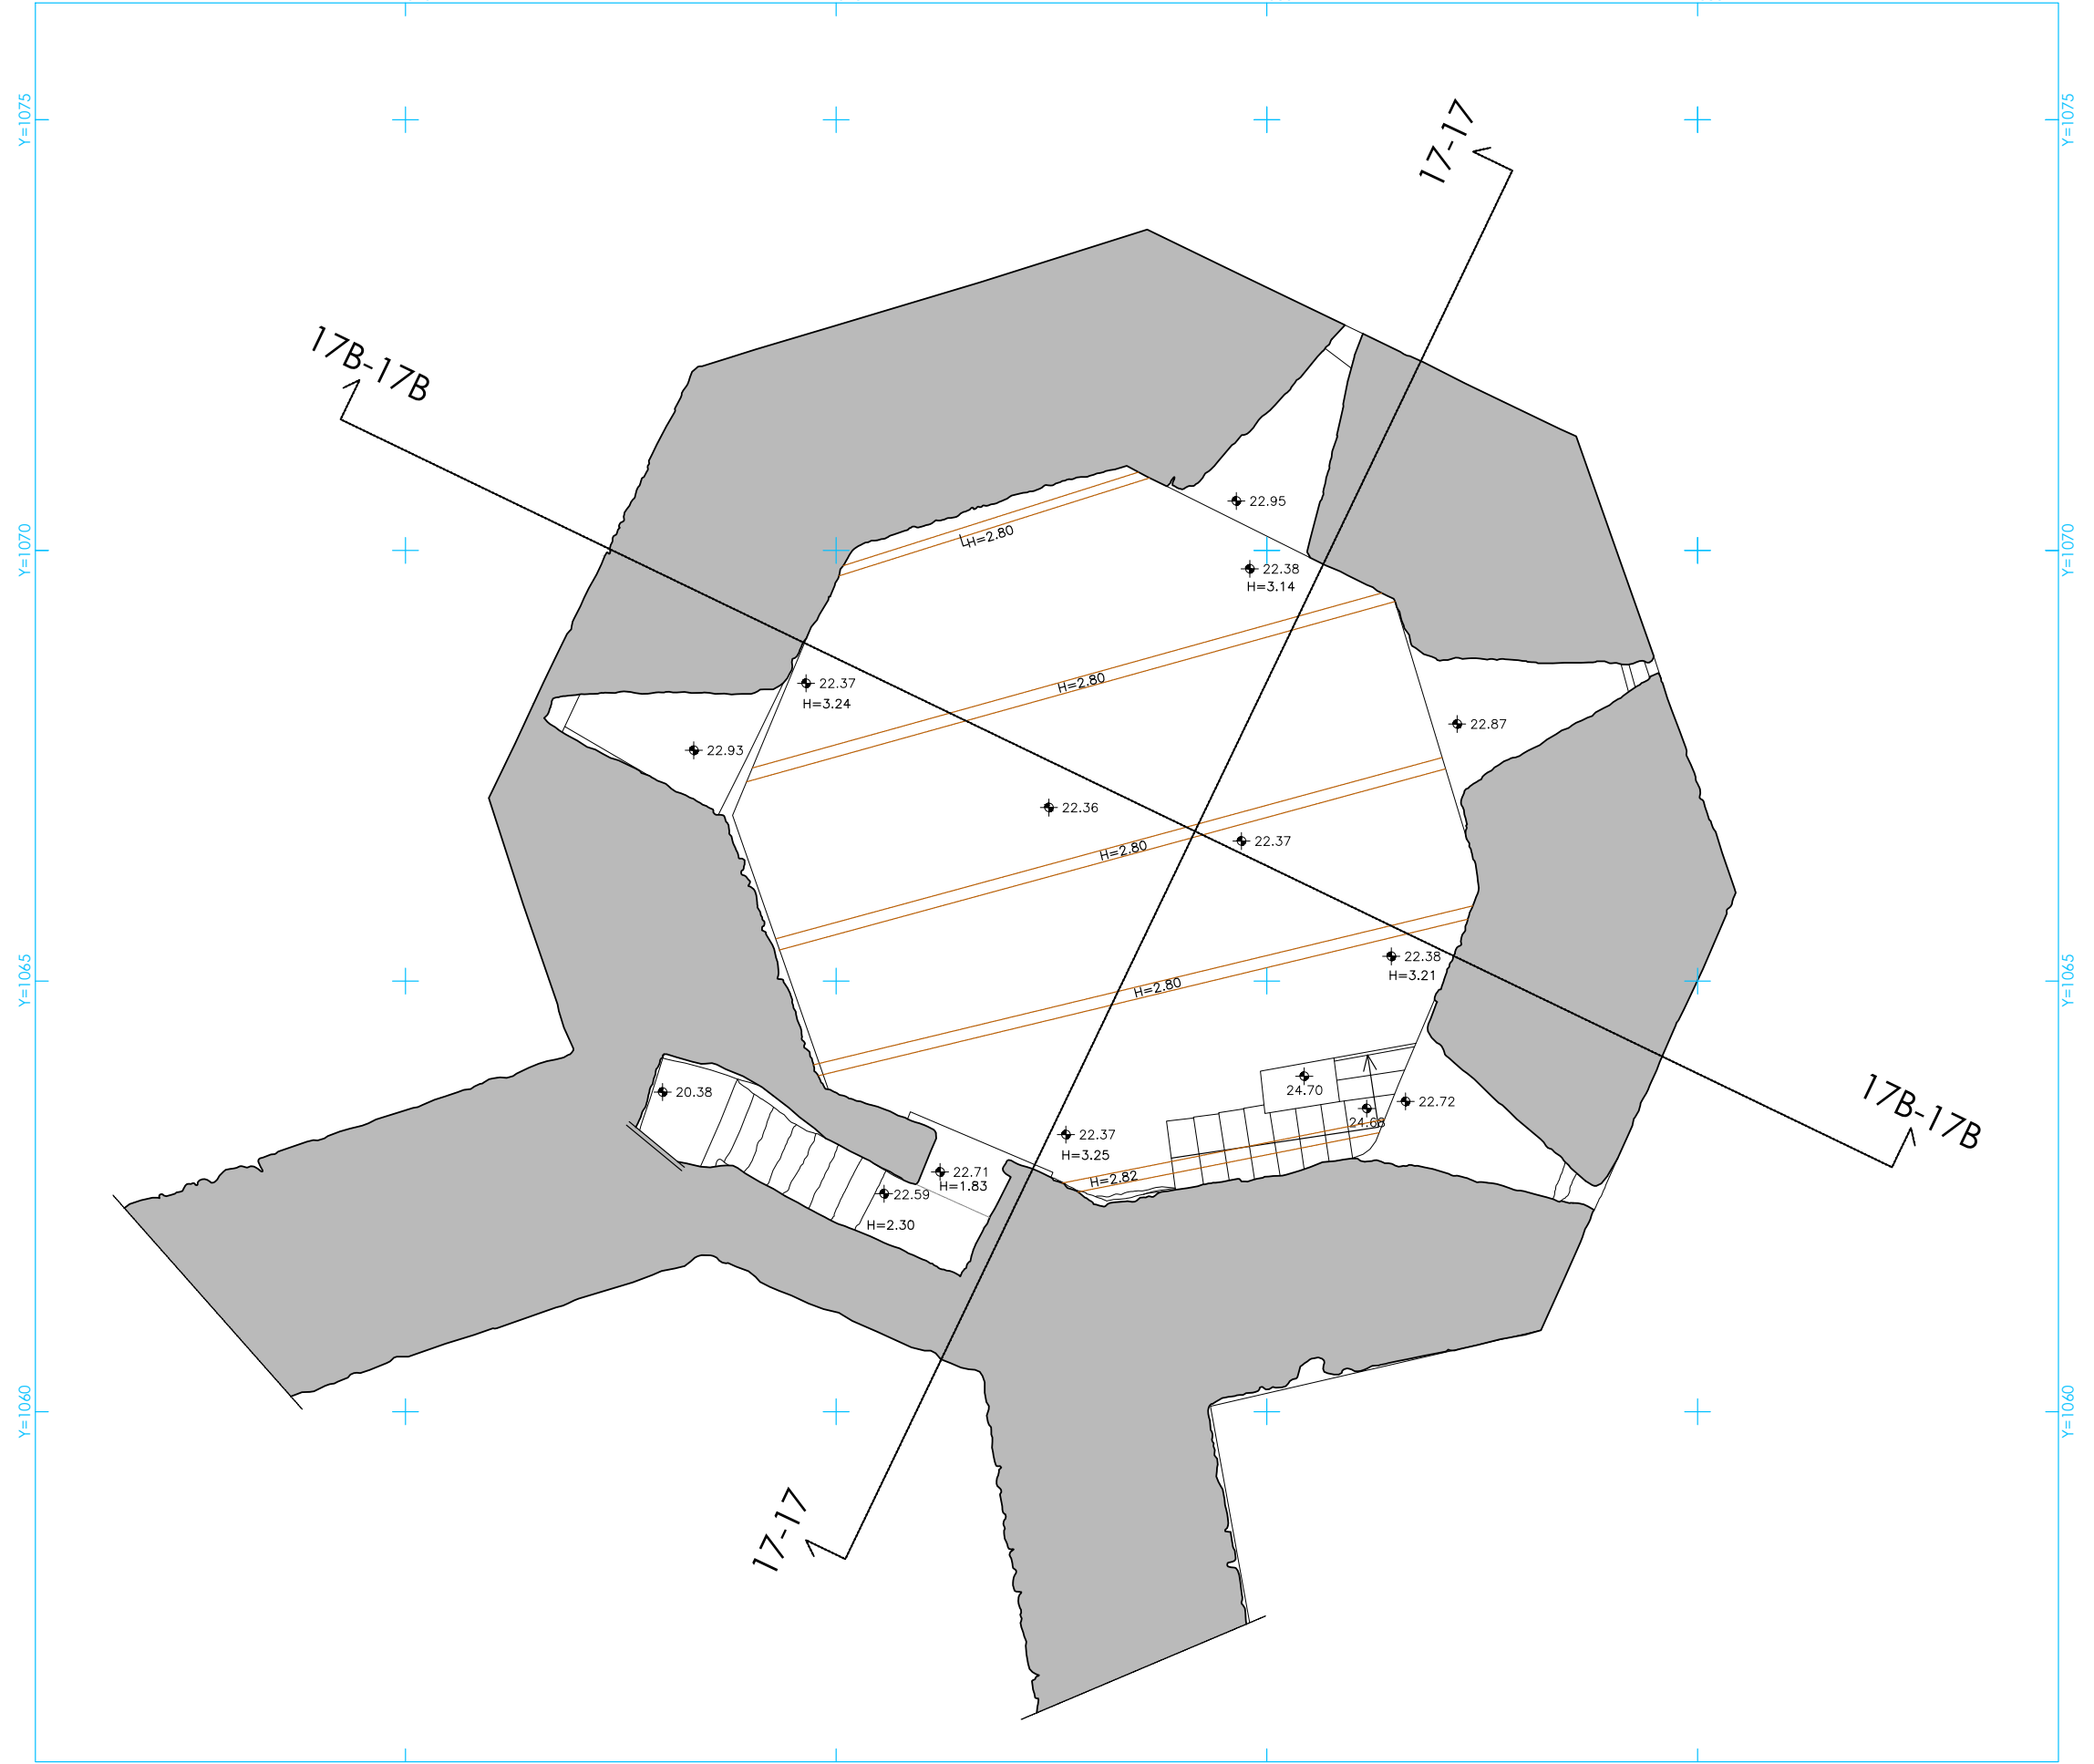

PLANT TOWER A6 Q.23.65

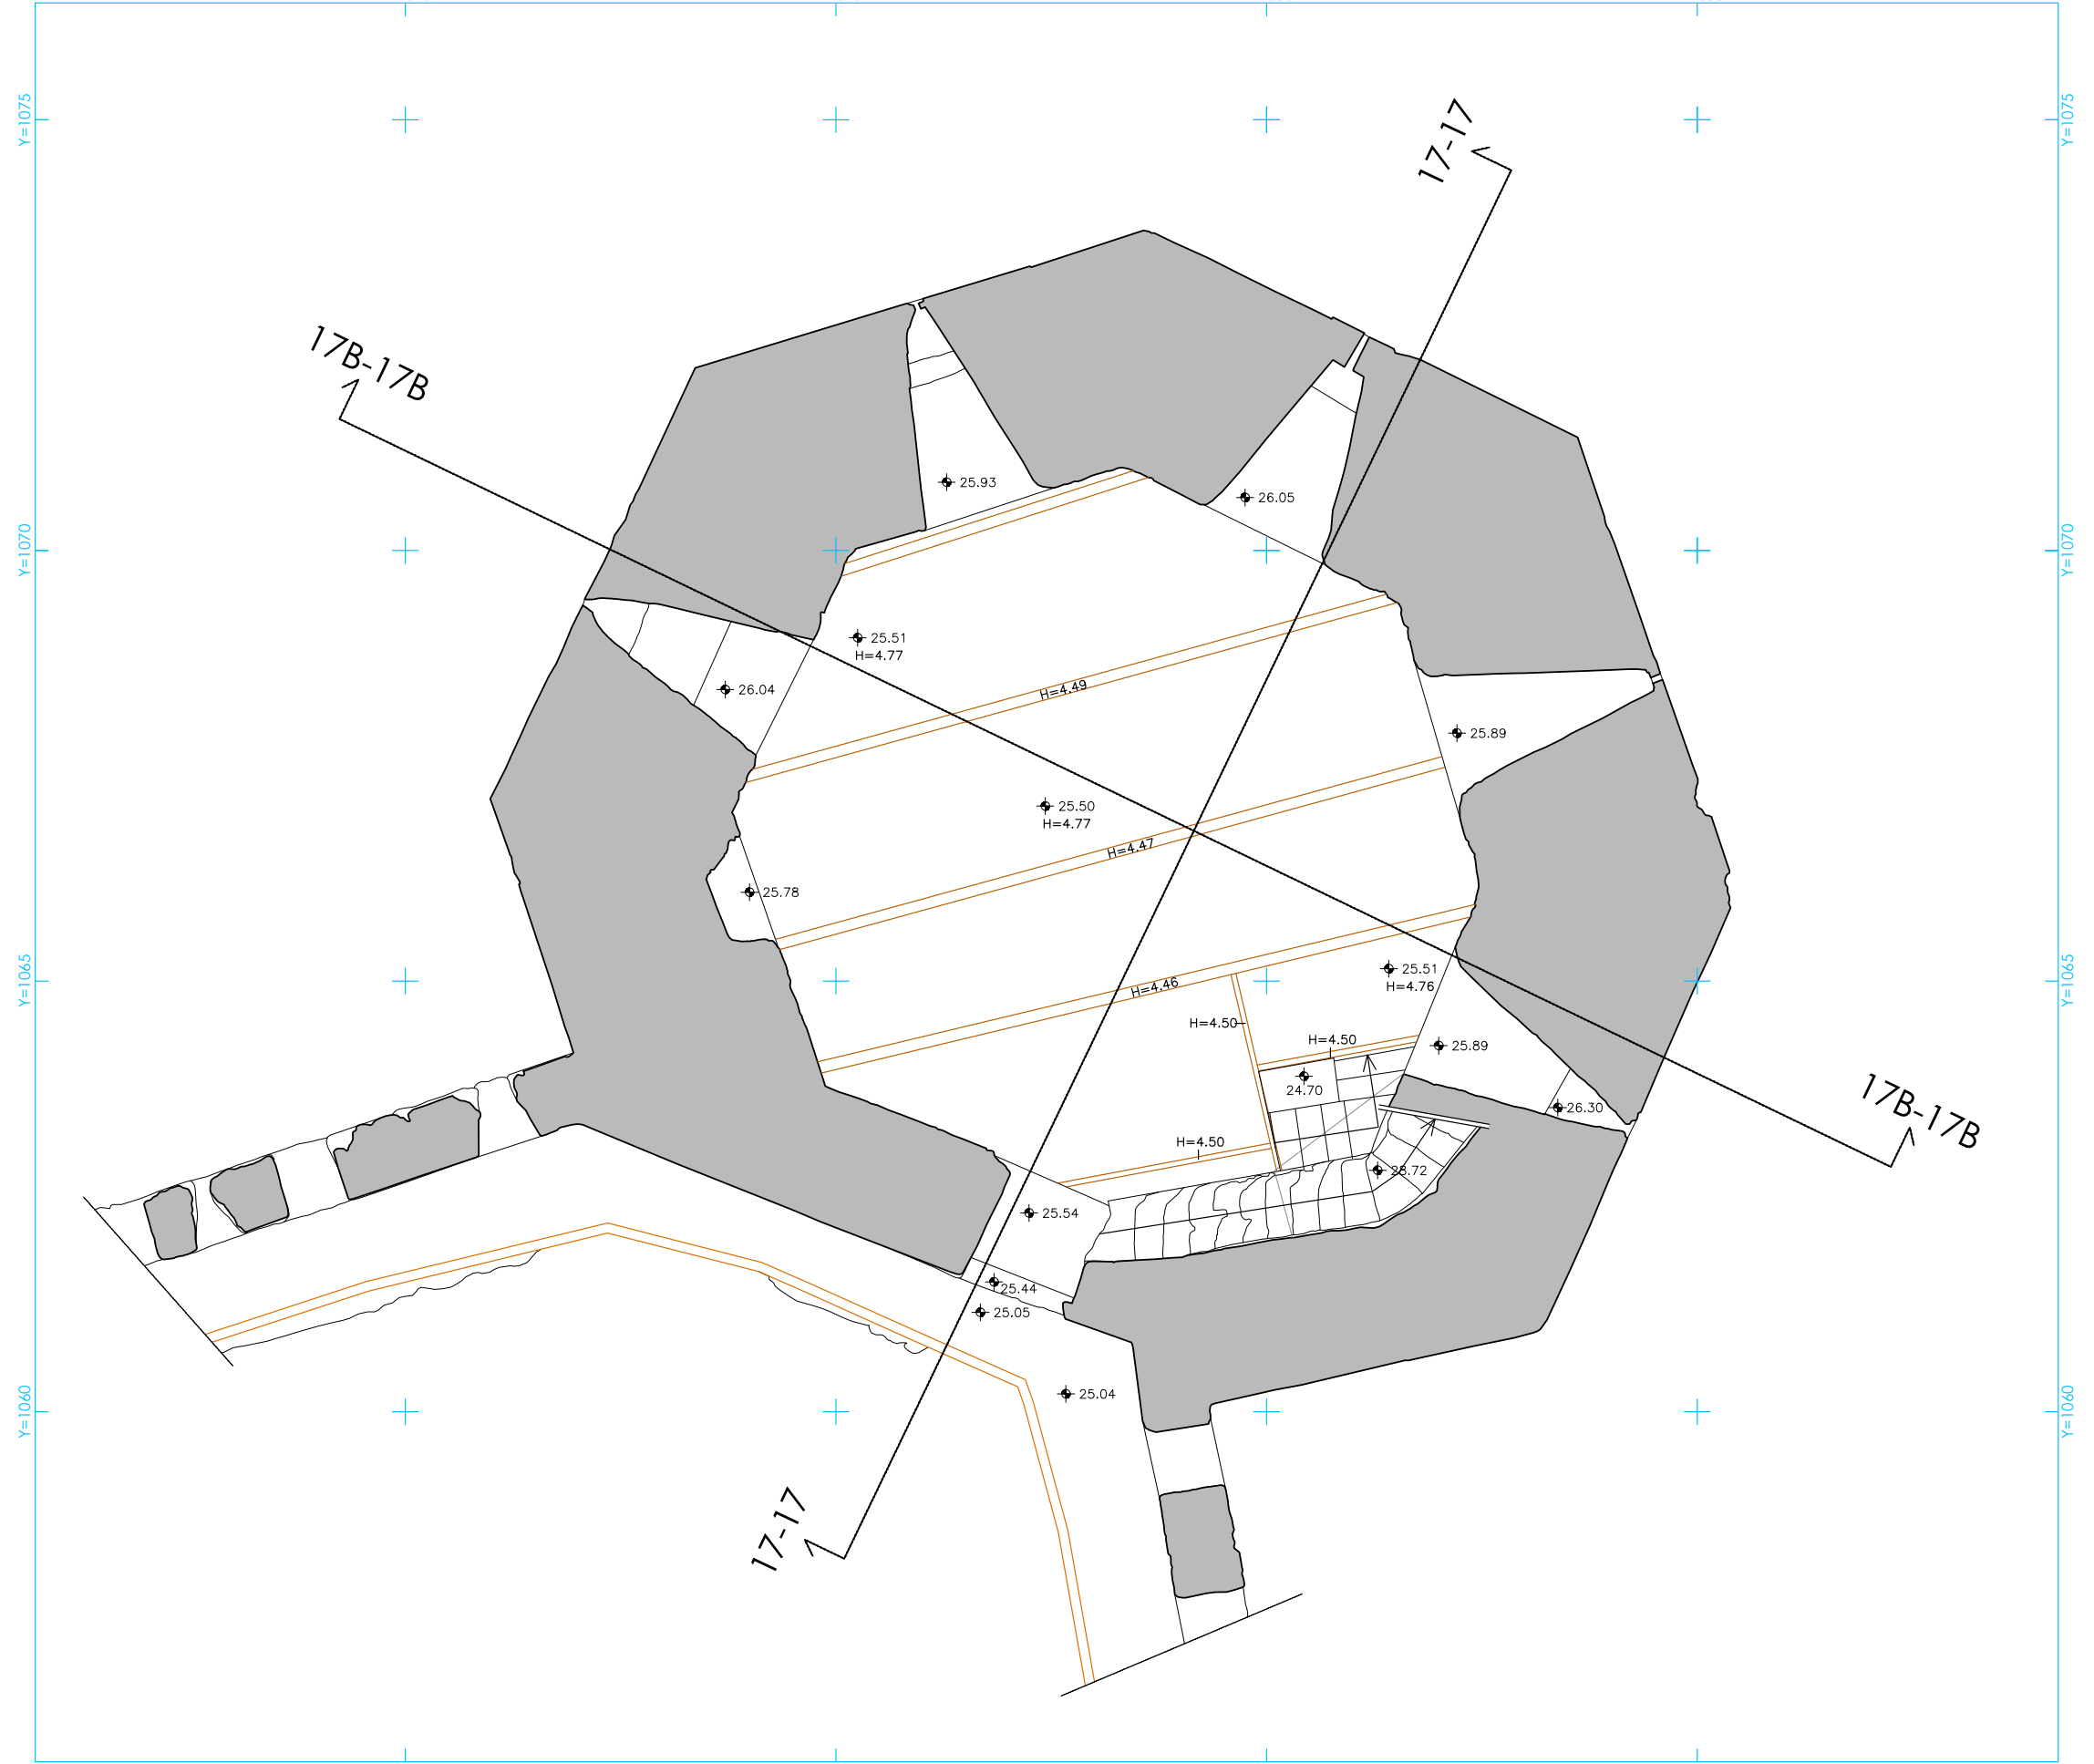

PLANT TOWER A6 Q.26.85

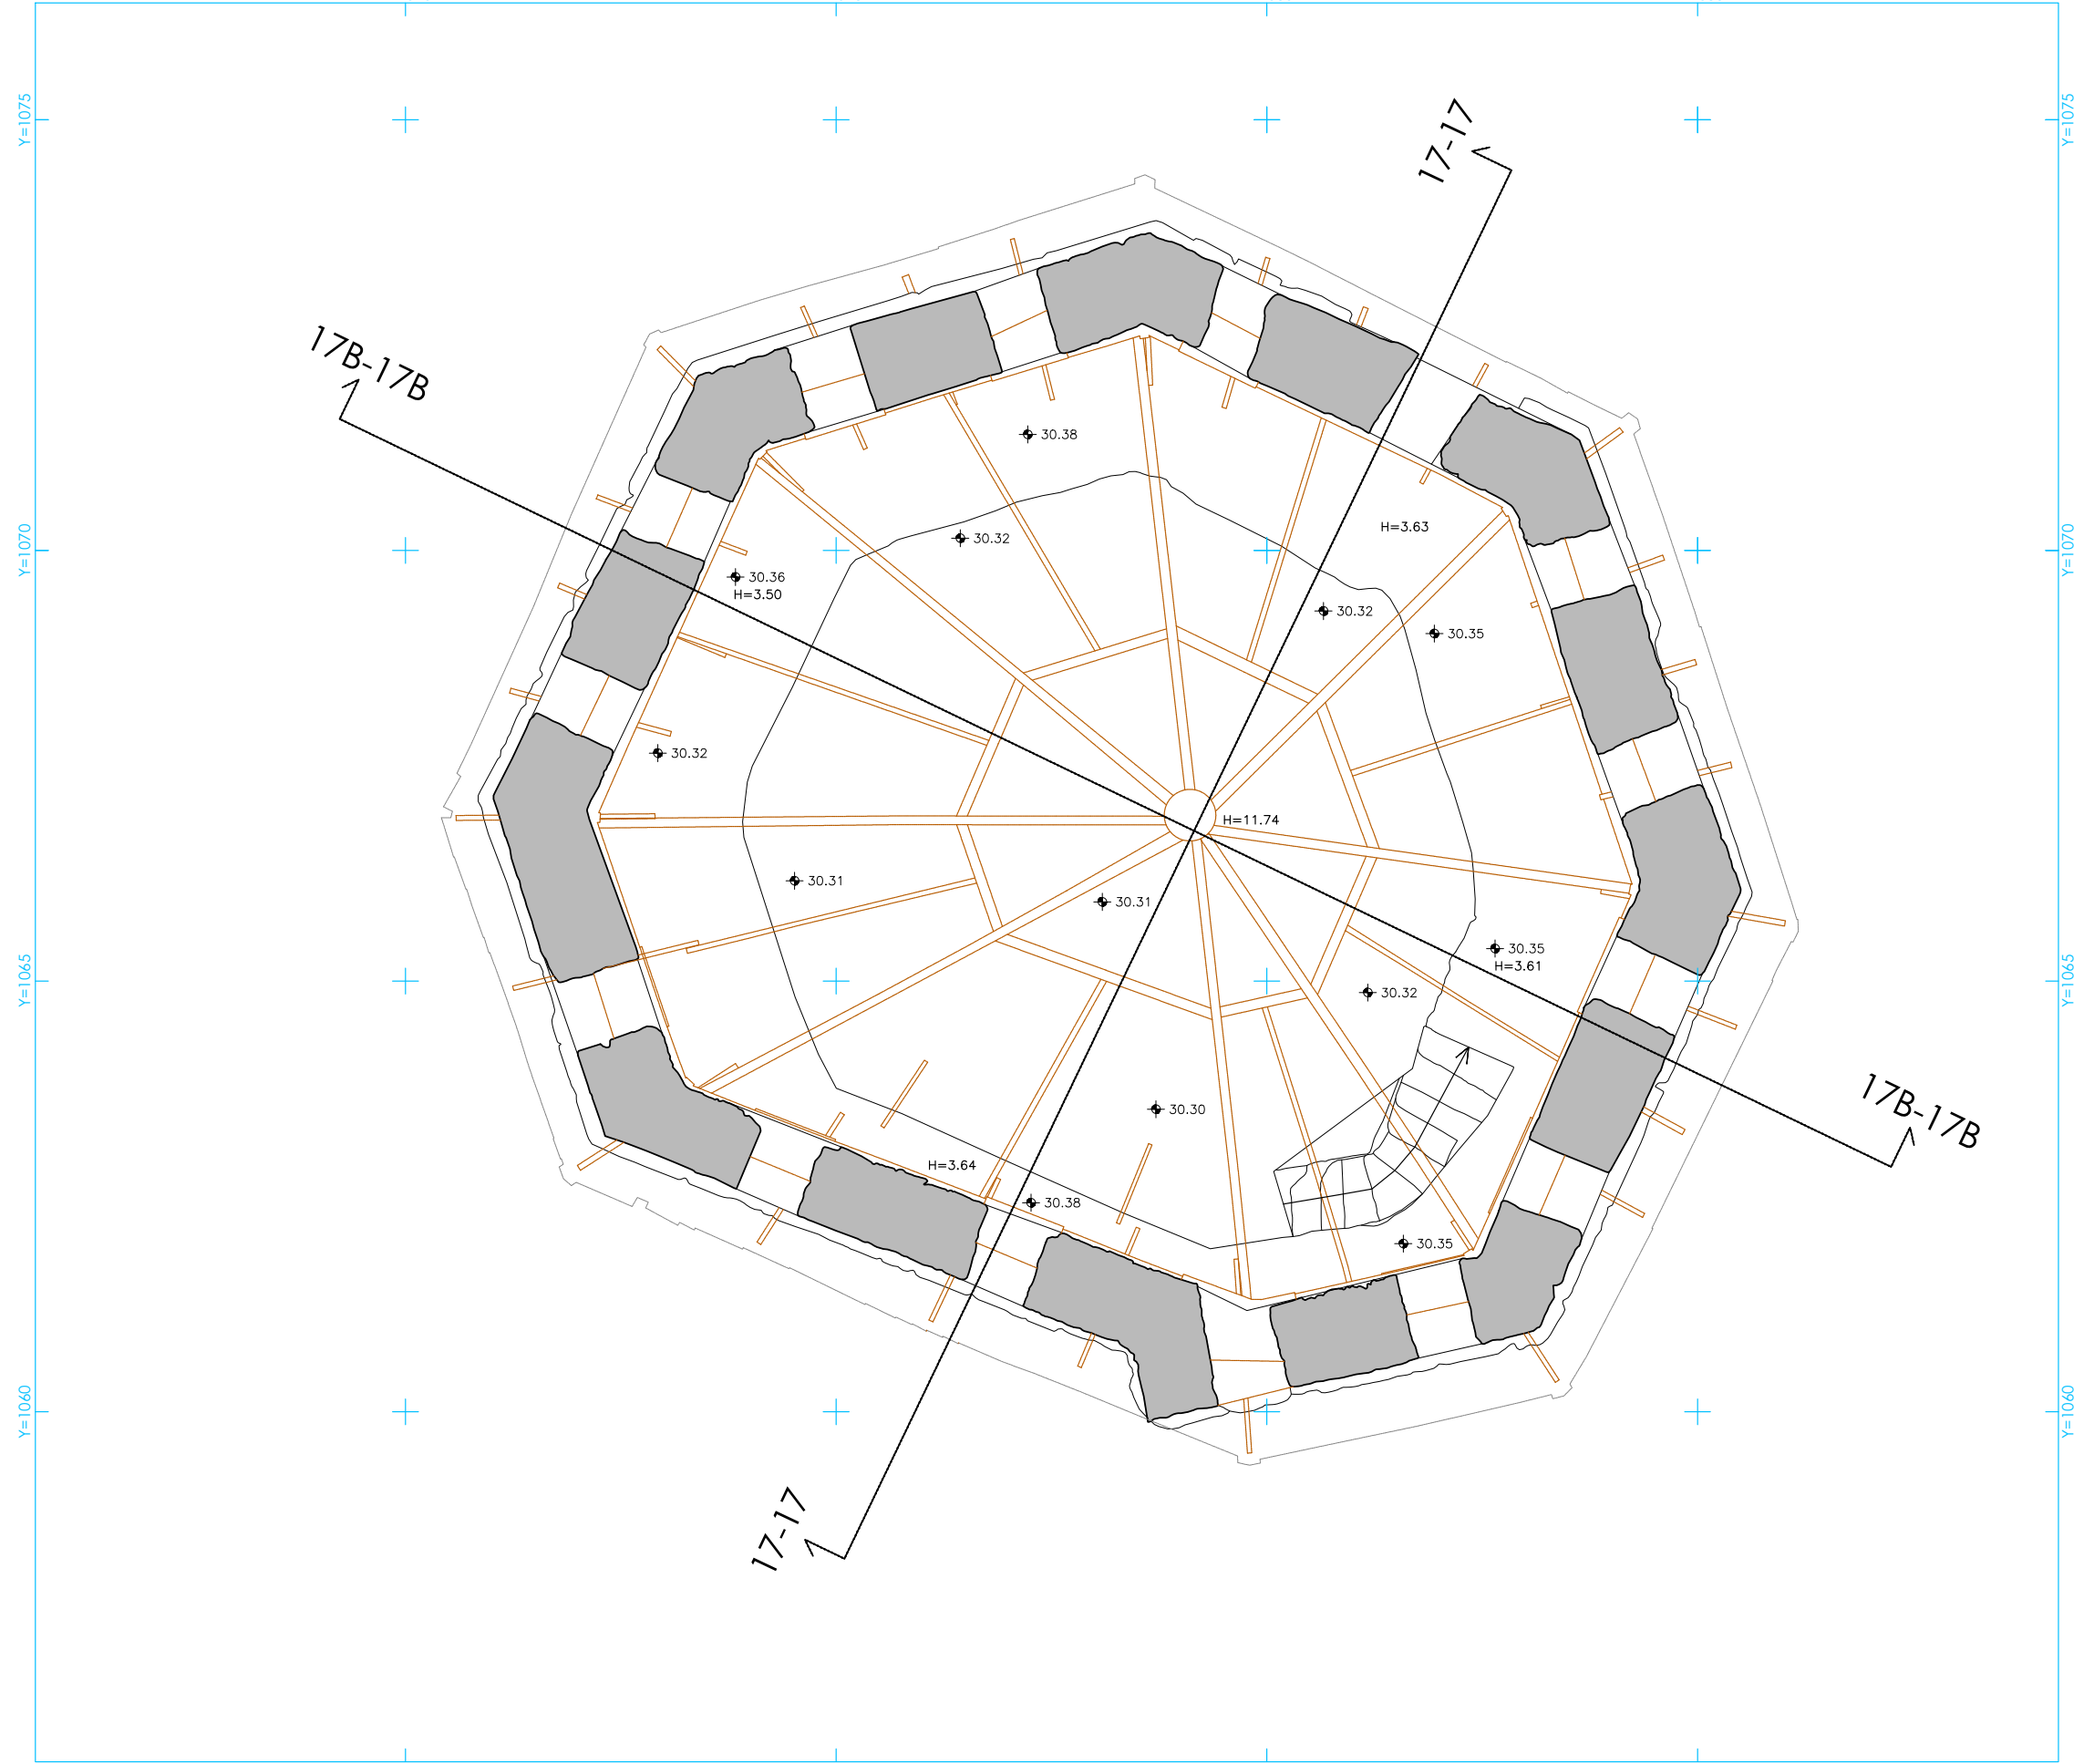

PLANT TOWER A6 Q.31.85

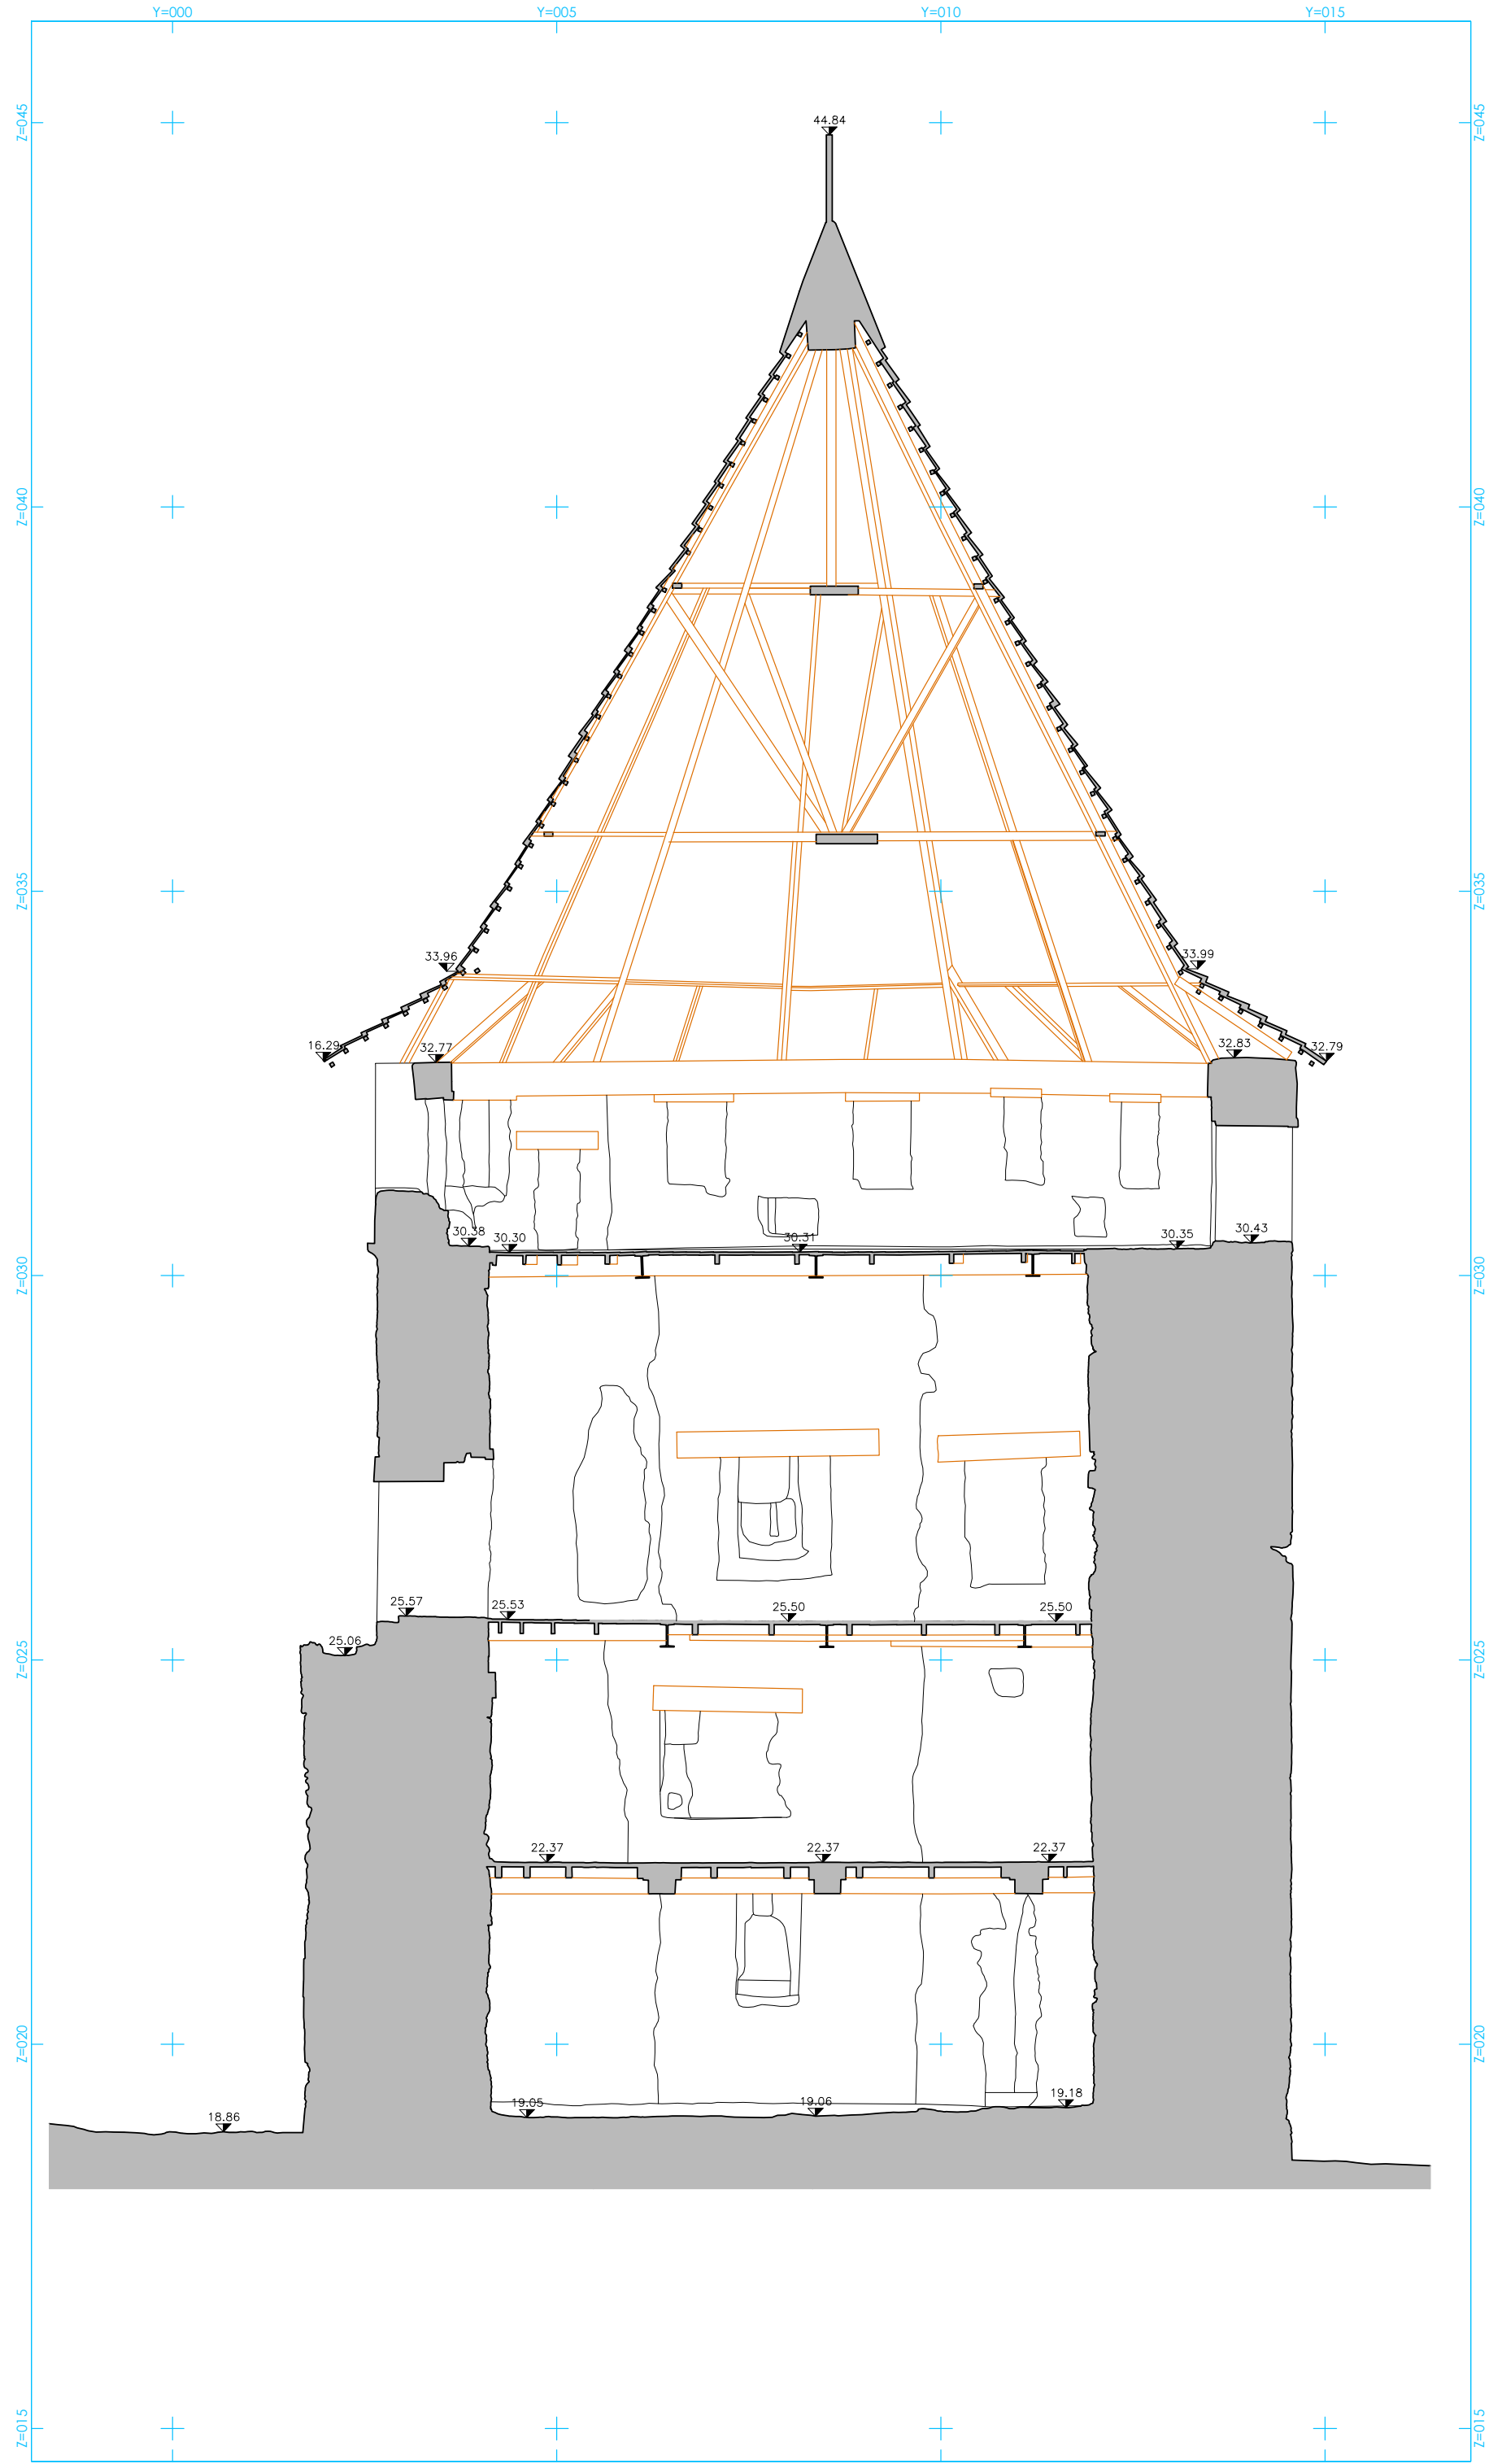

SECTION 17-17

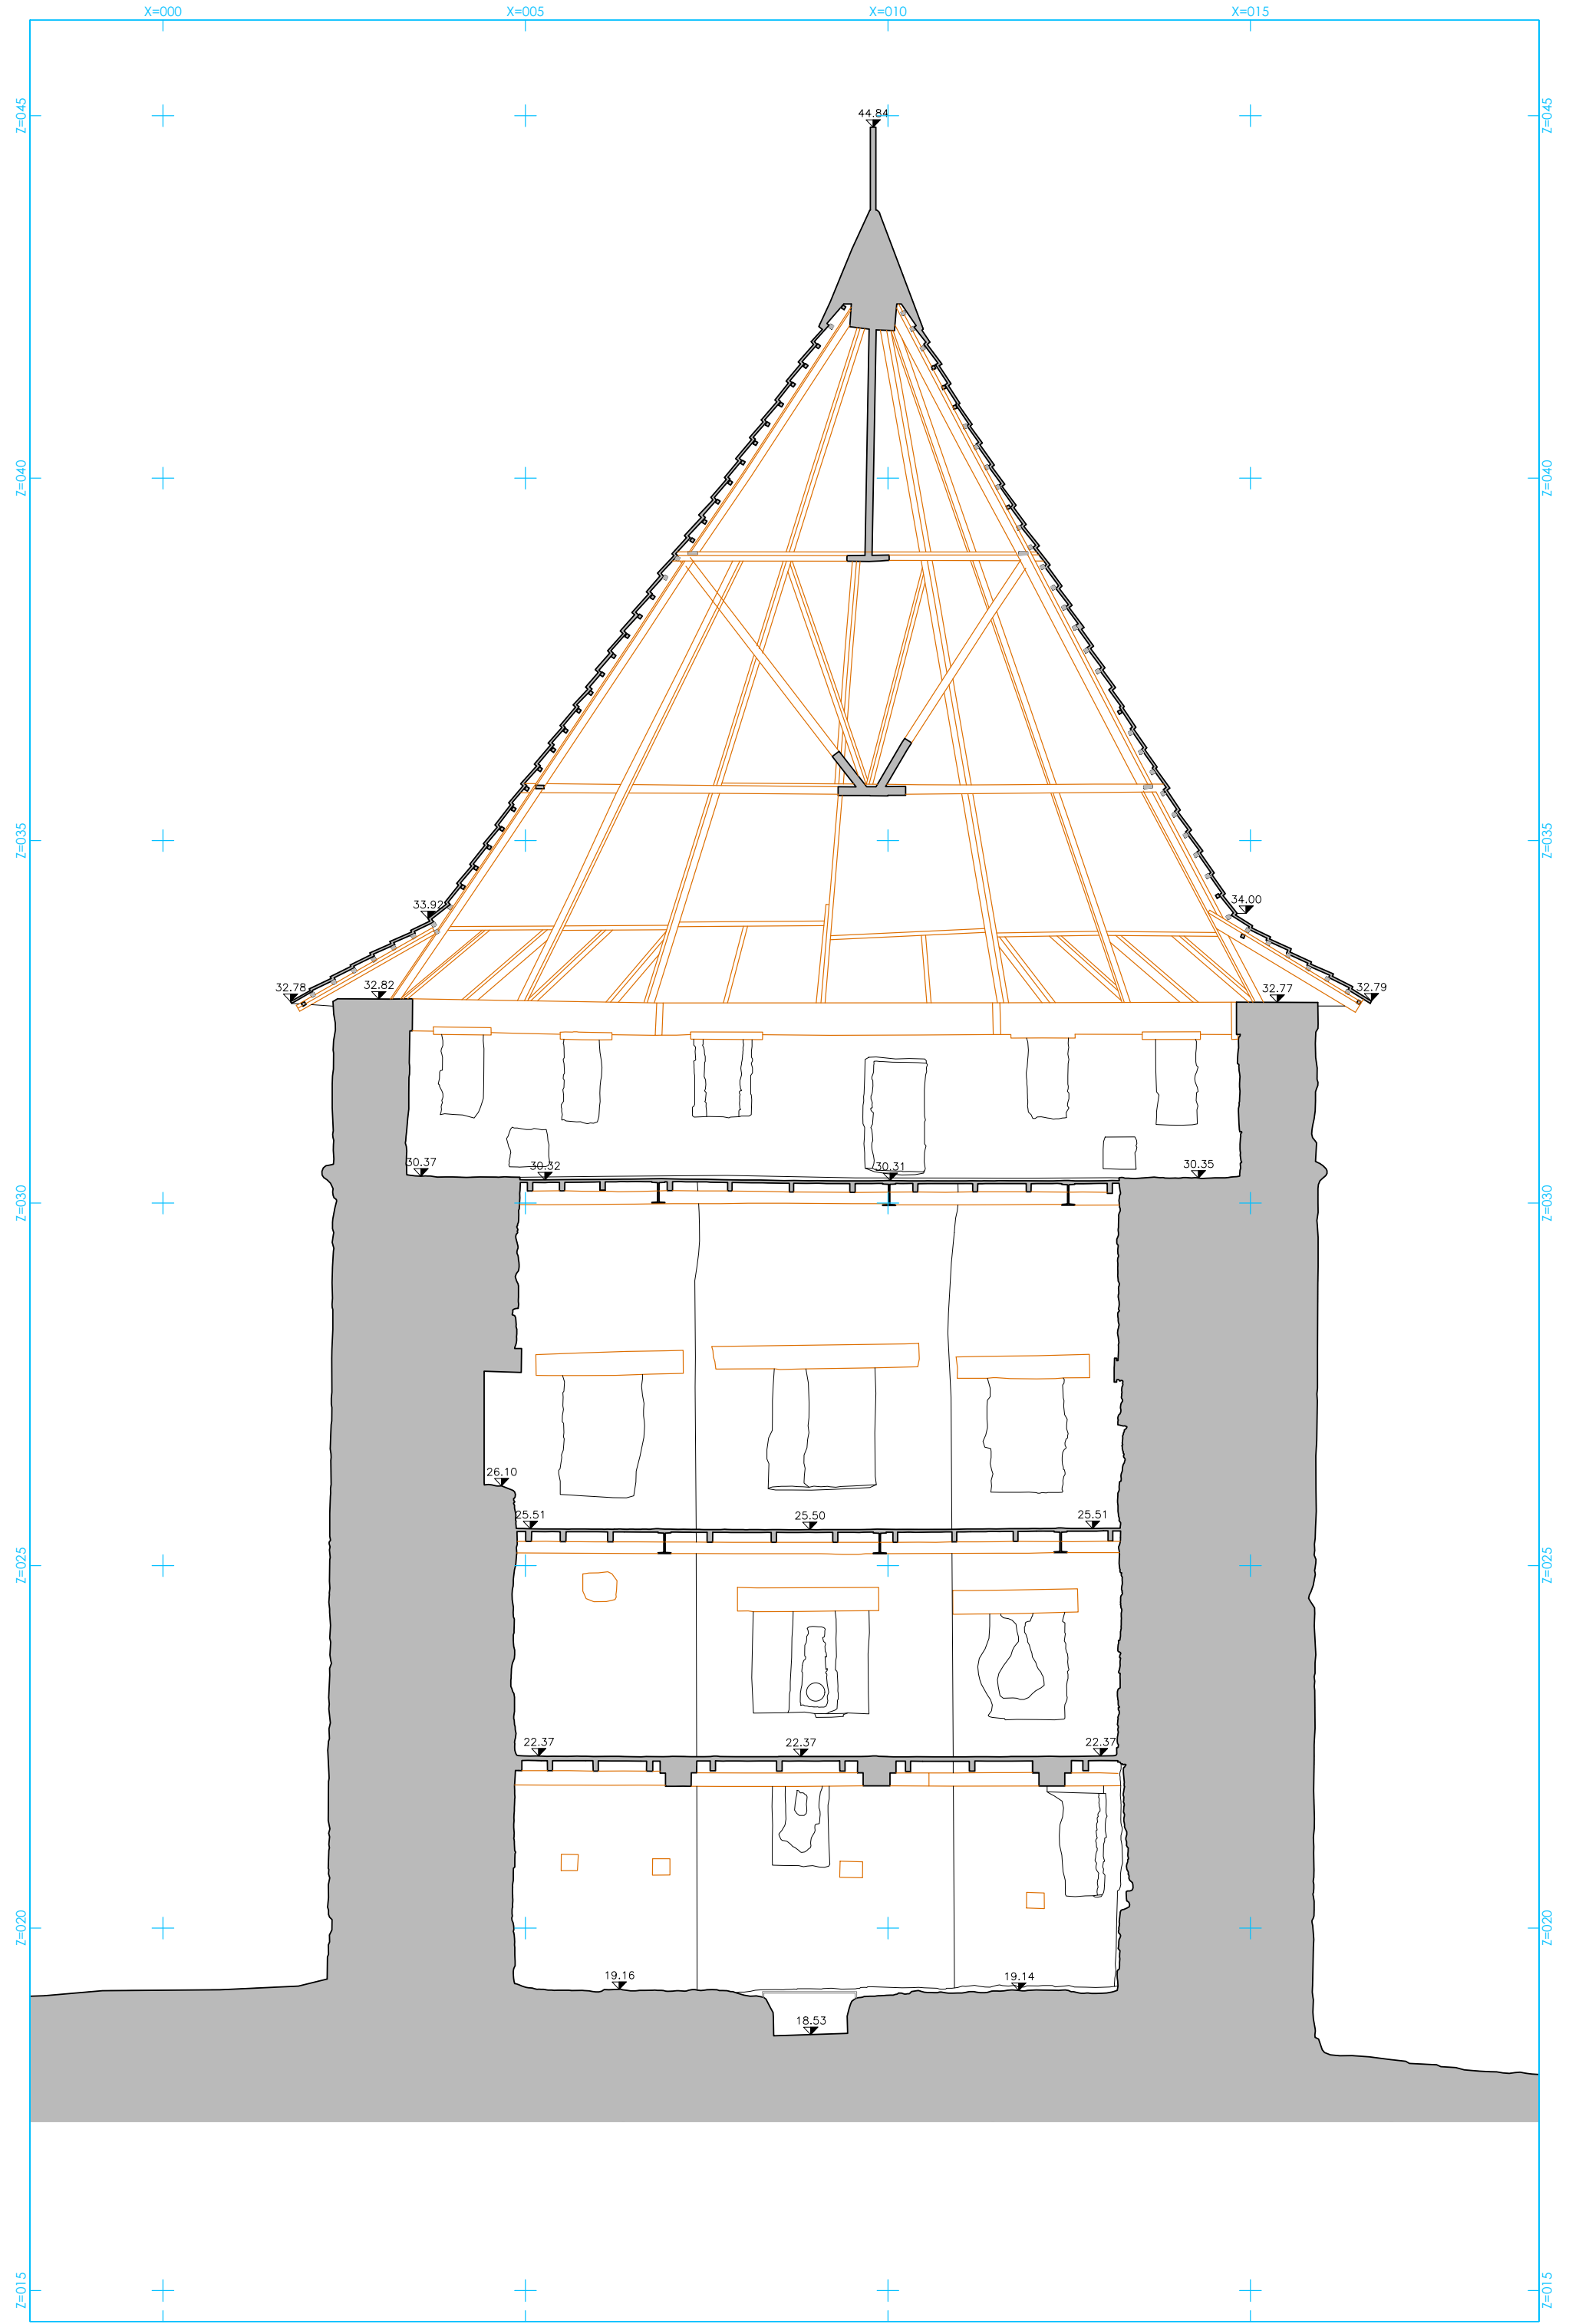

SECTION 17B-17B

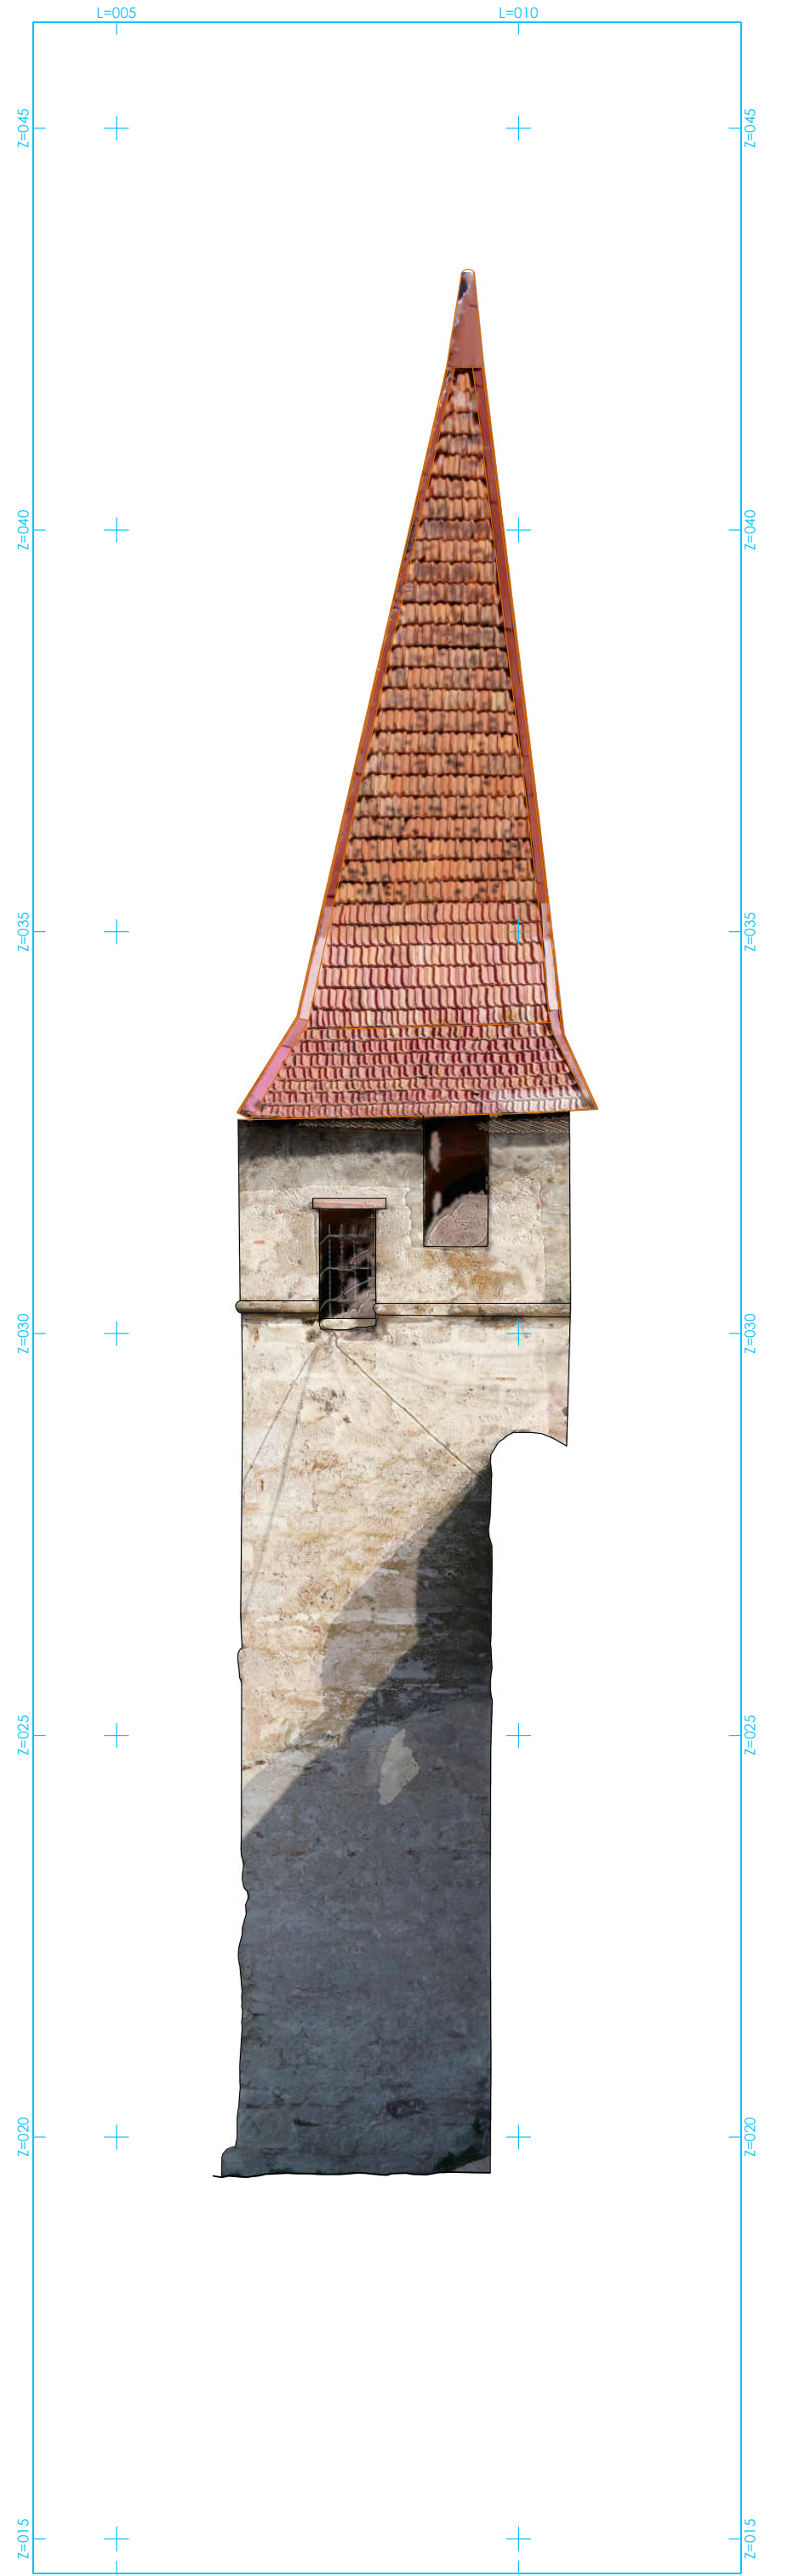

ORTHOPHOTIC PROSPECTUS TOWER A6-1

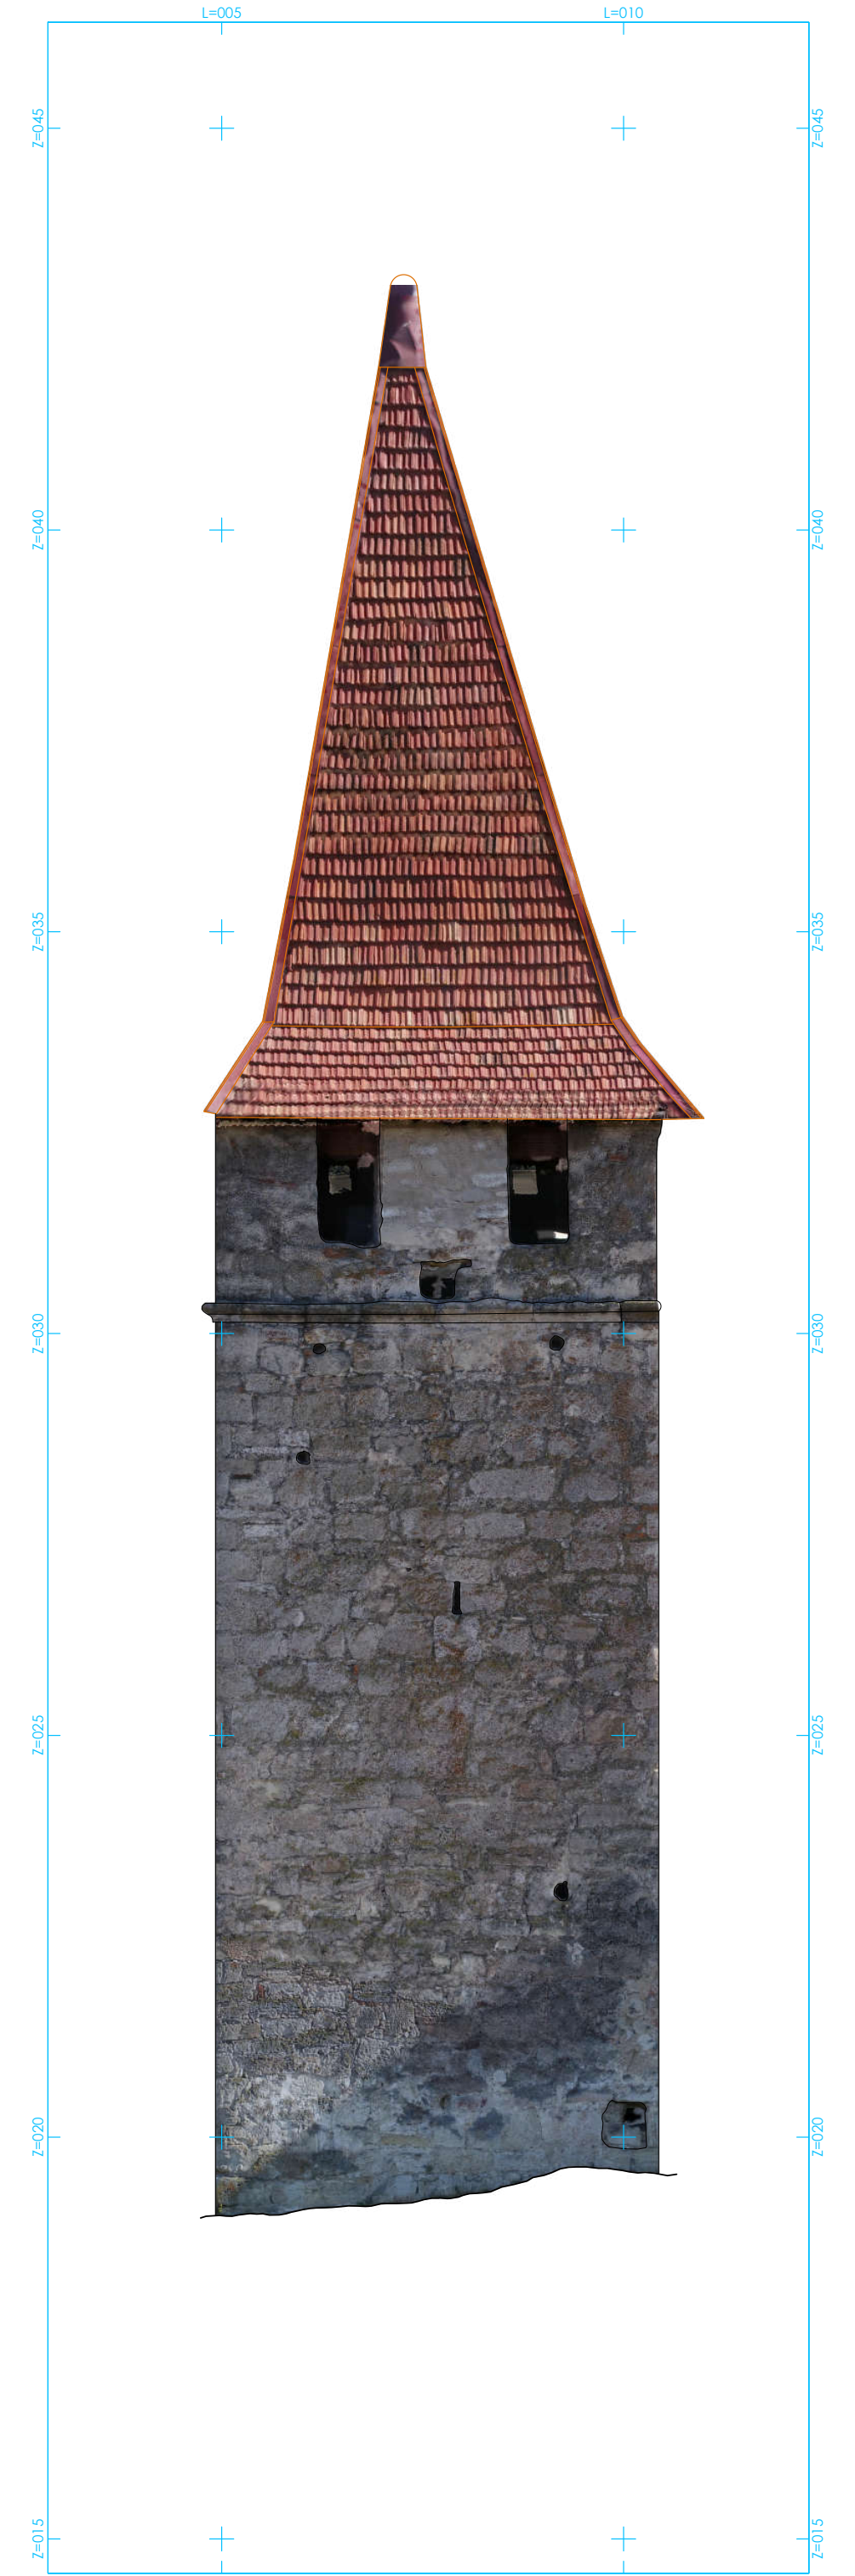

ORTHOPHOTIC PROSPECTUS TOWER A6-2

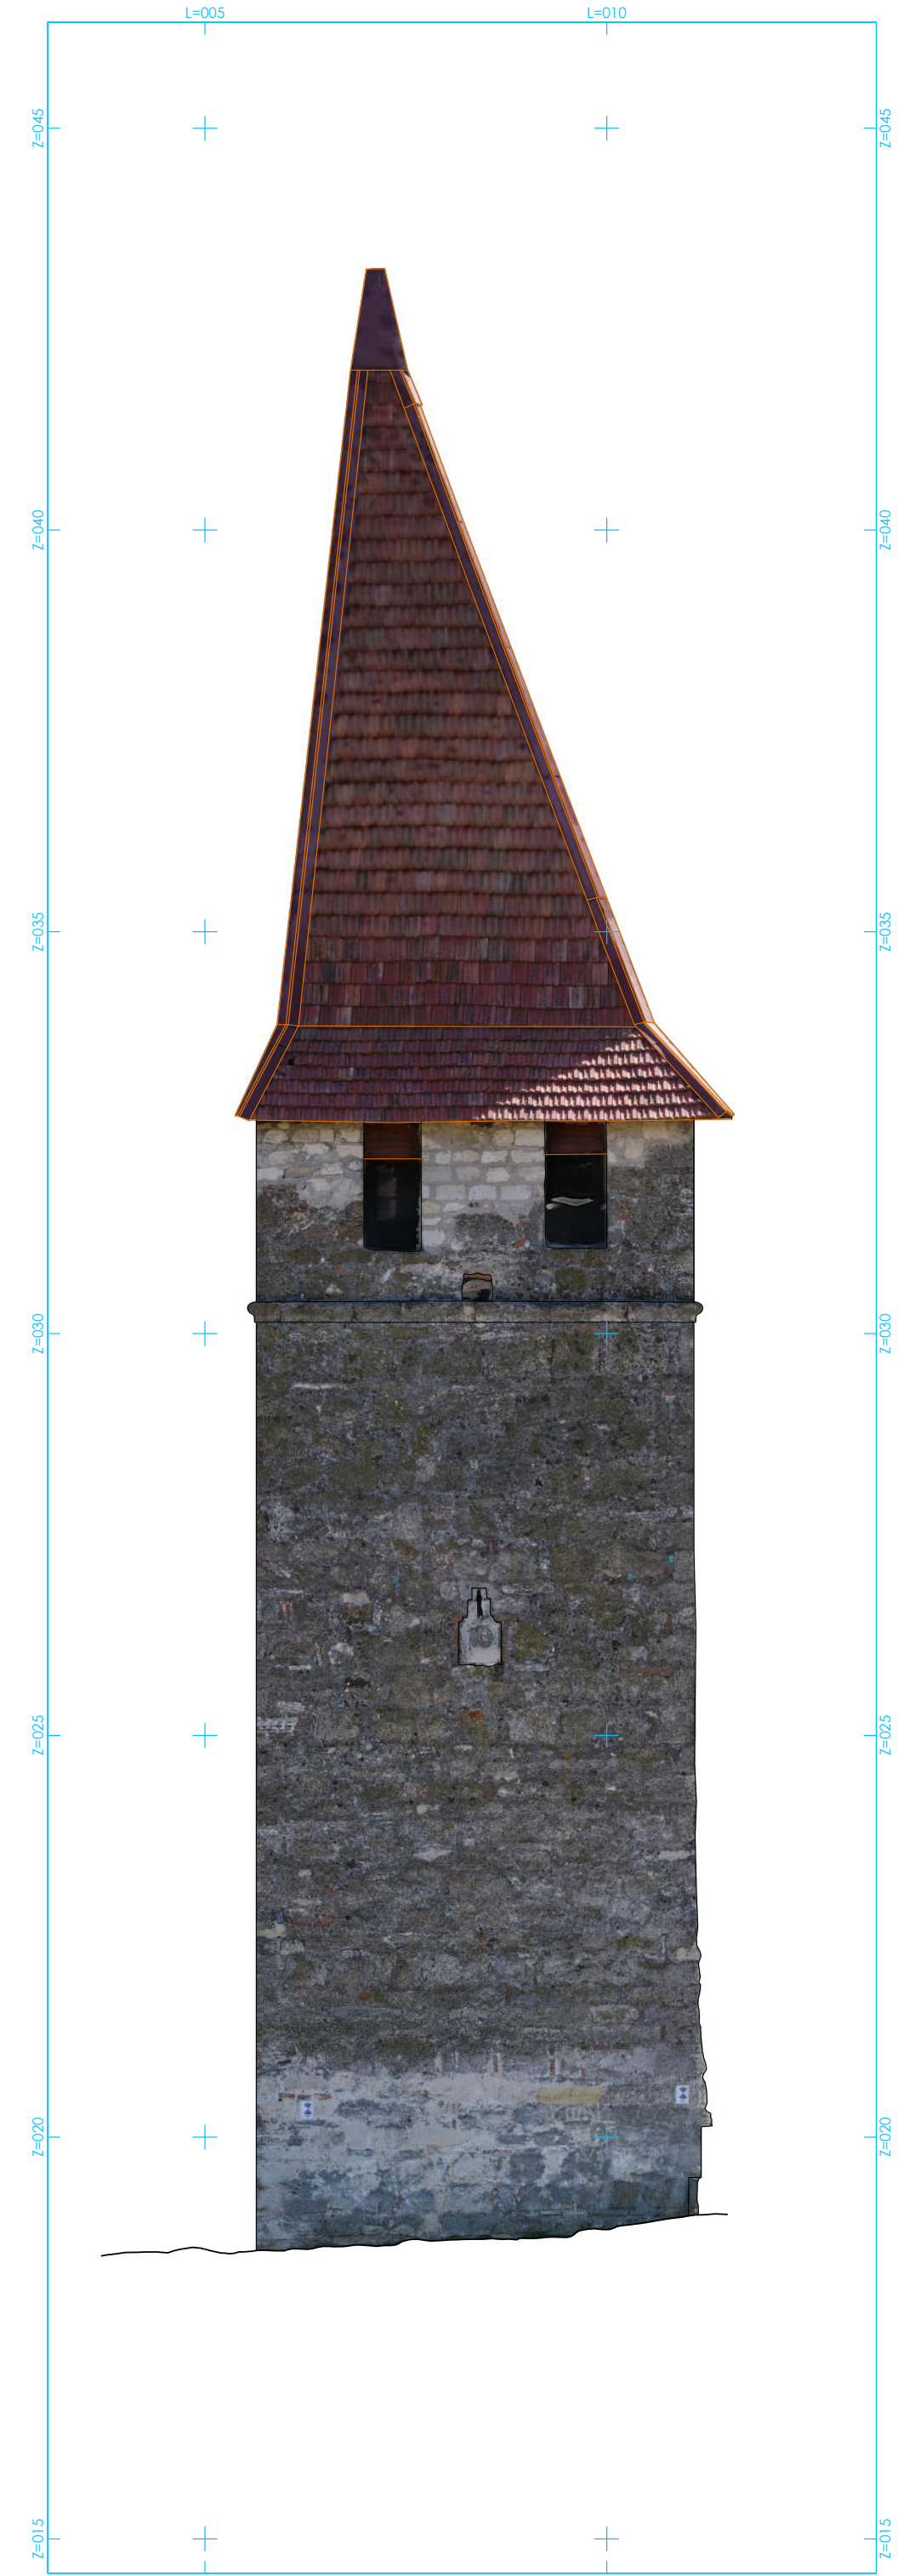

ORTHOPHOTIC PROSPECTUS TOWER A6-3

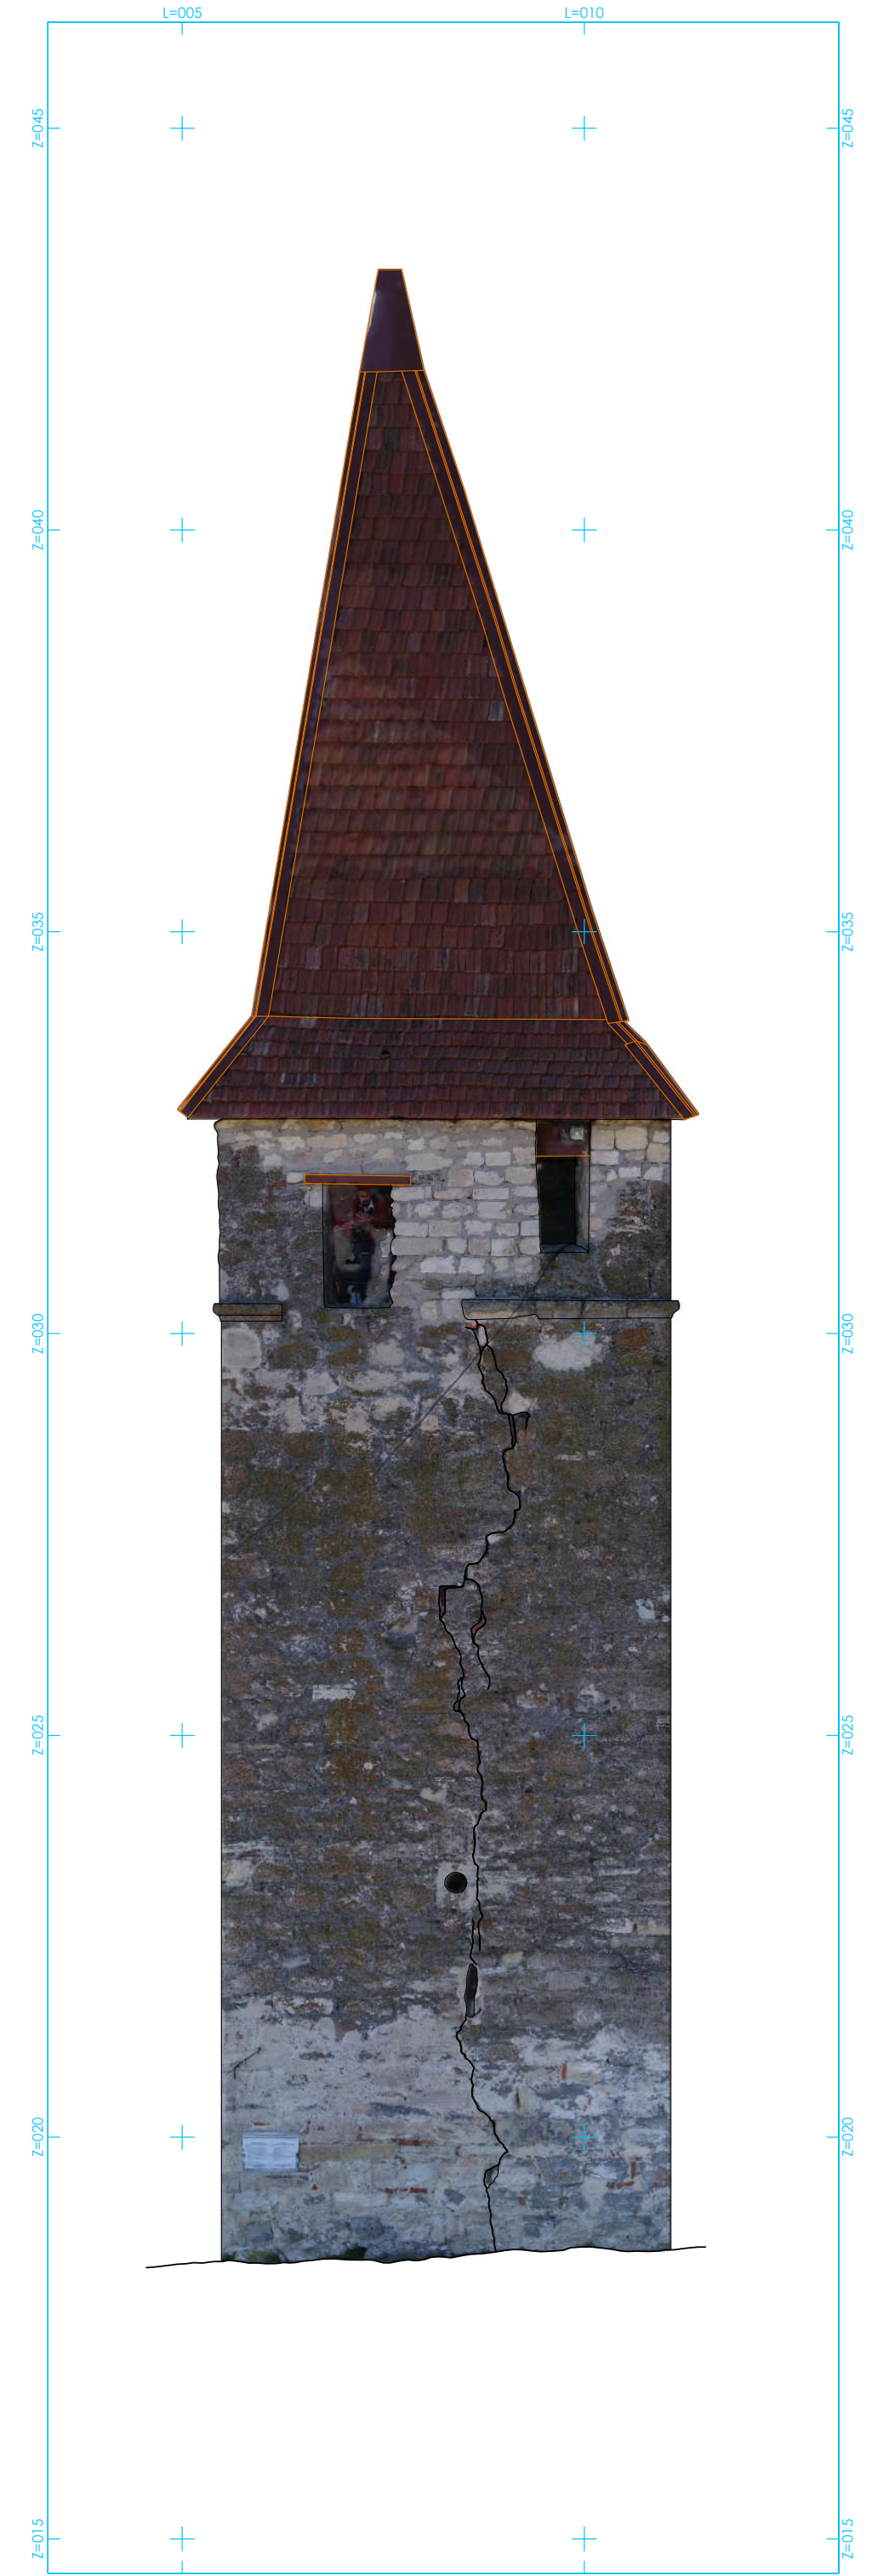

ORTHOPHOTIC PROSPECTUS TOWER A6-4

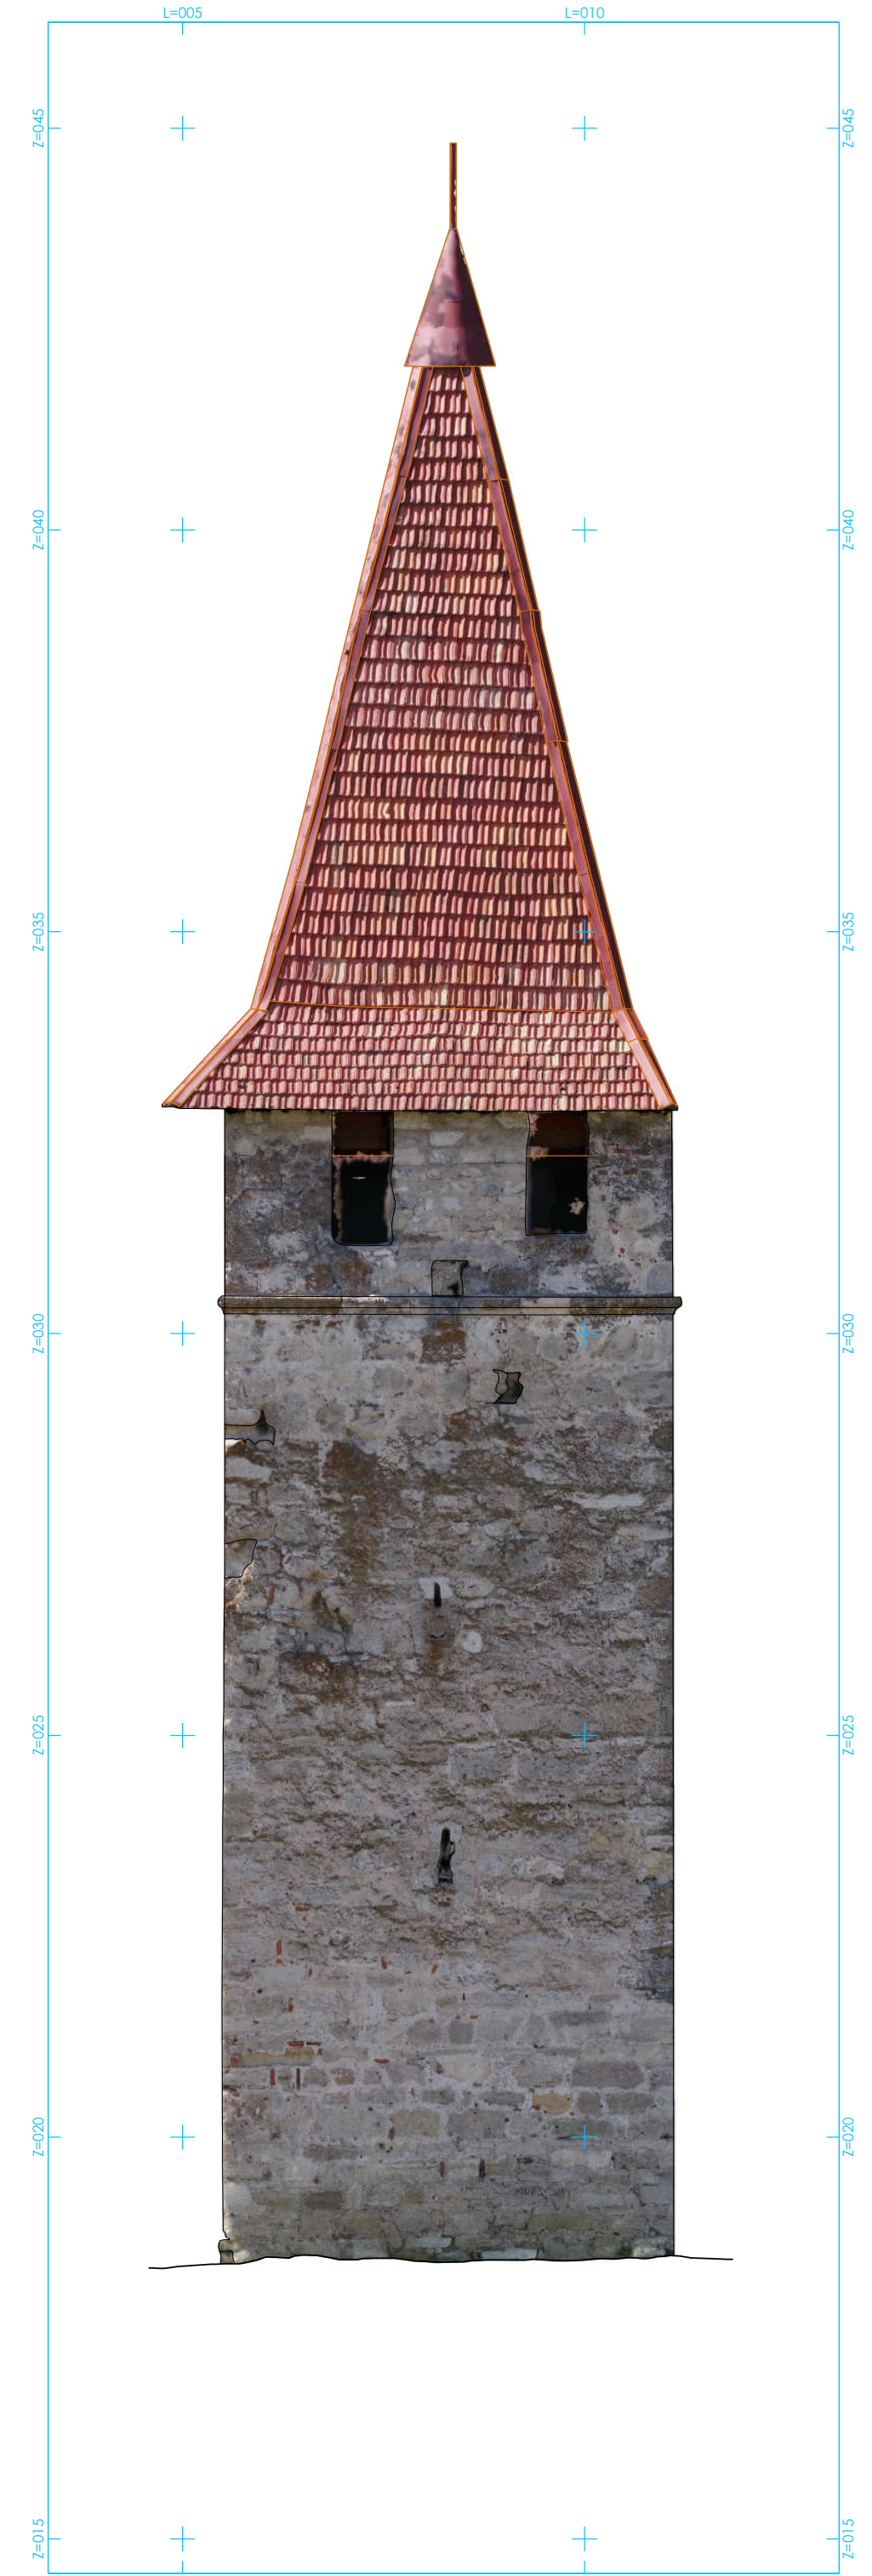

ORTHOPHOTIC PROSPECTUS TOWER A6-5

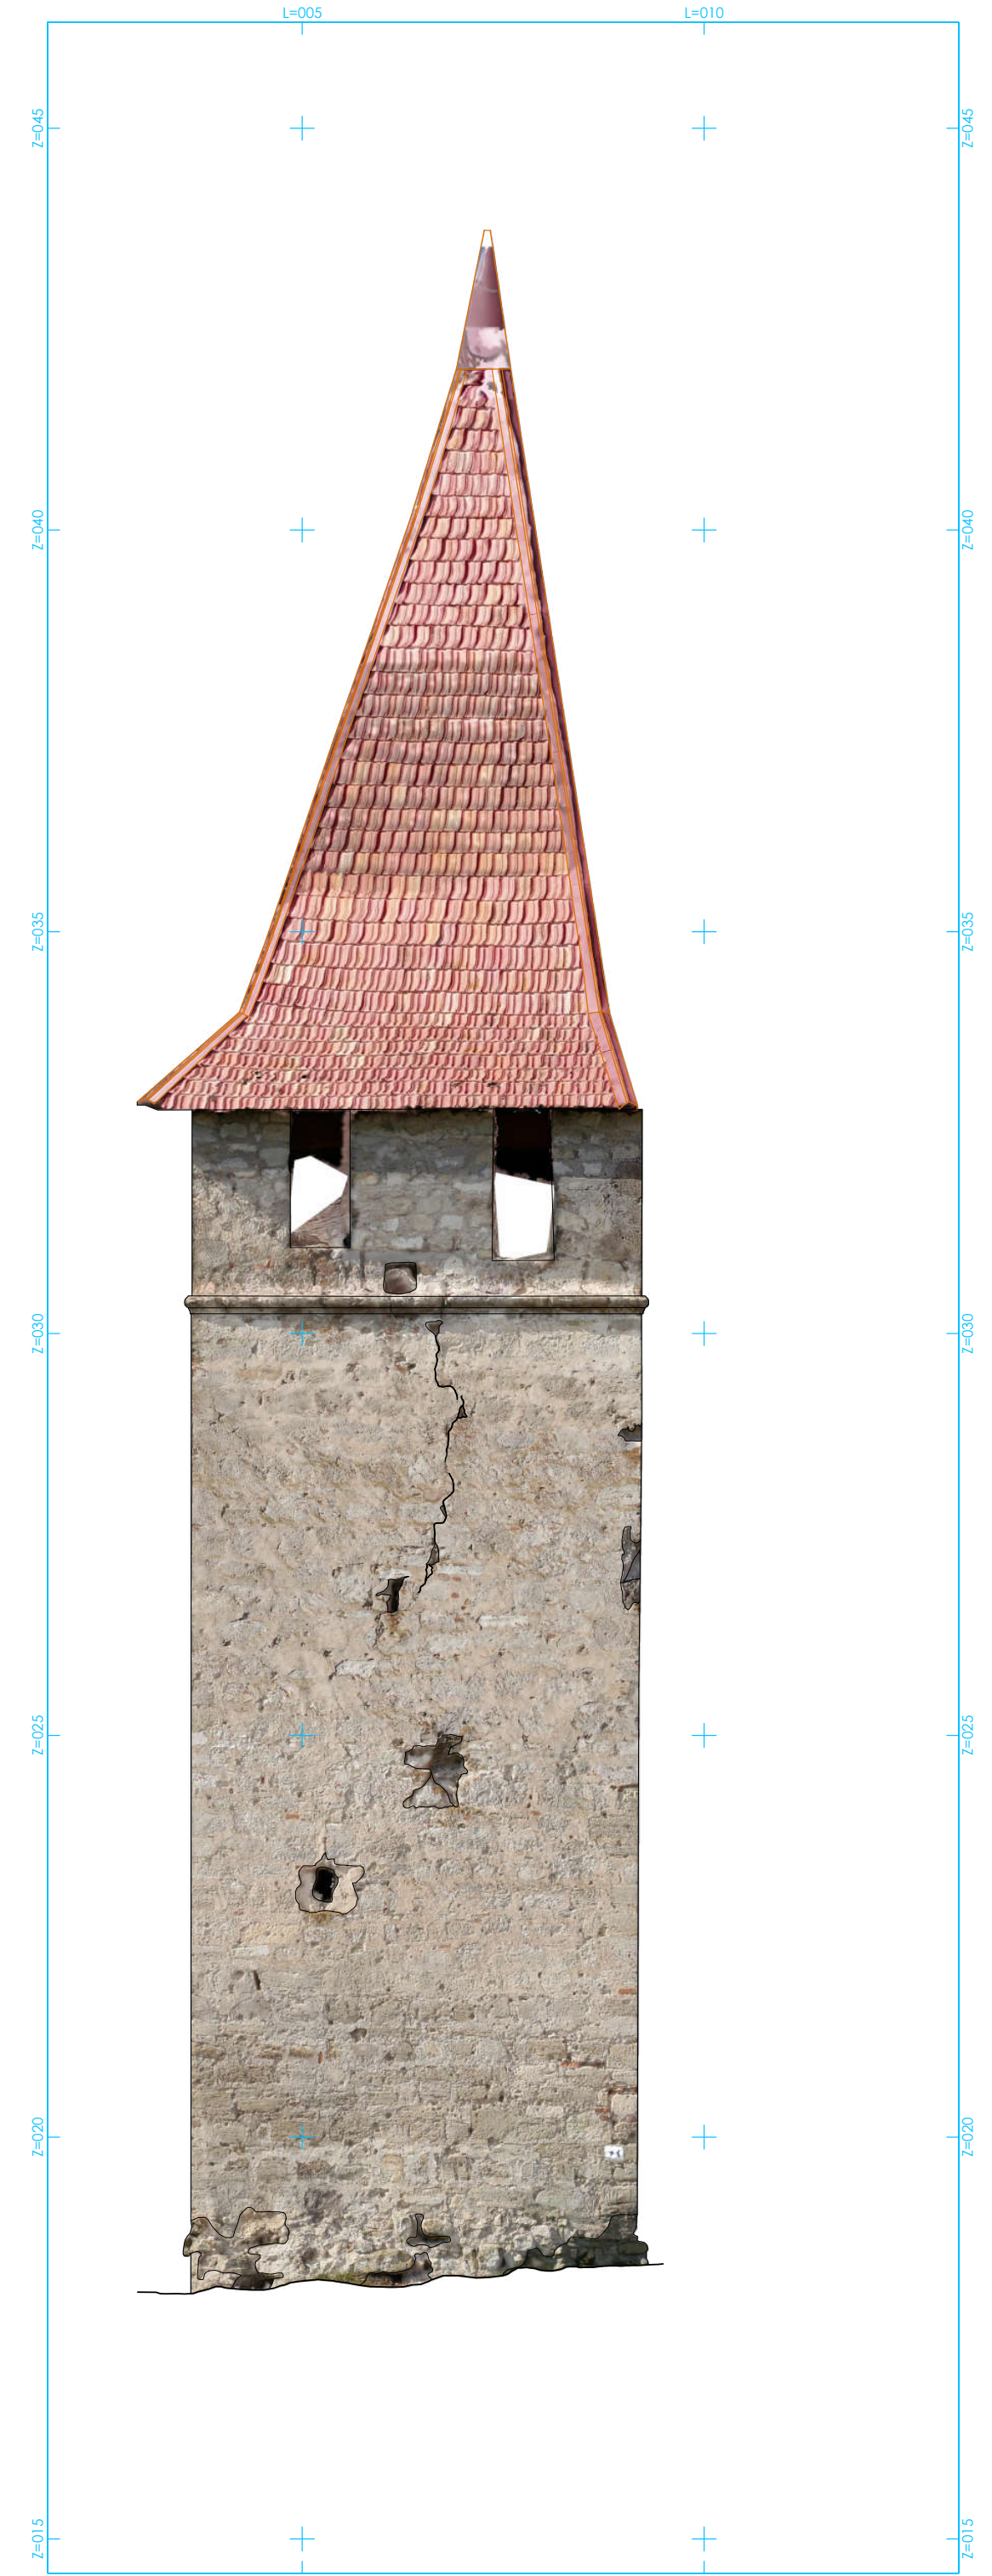

ORTHOPHOTIC PROSPECTUS TOWER A6-6

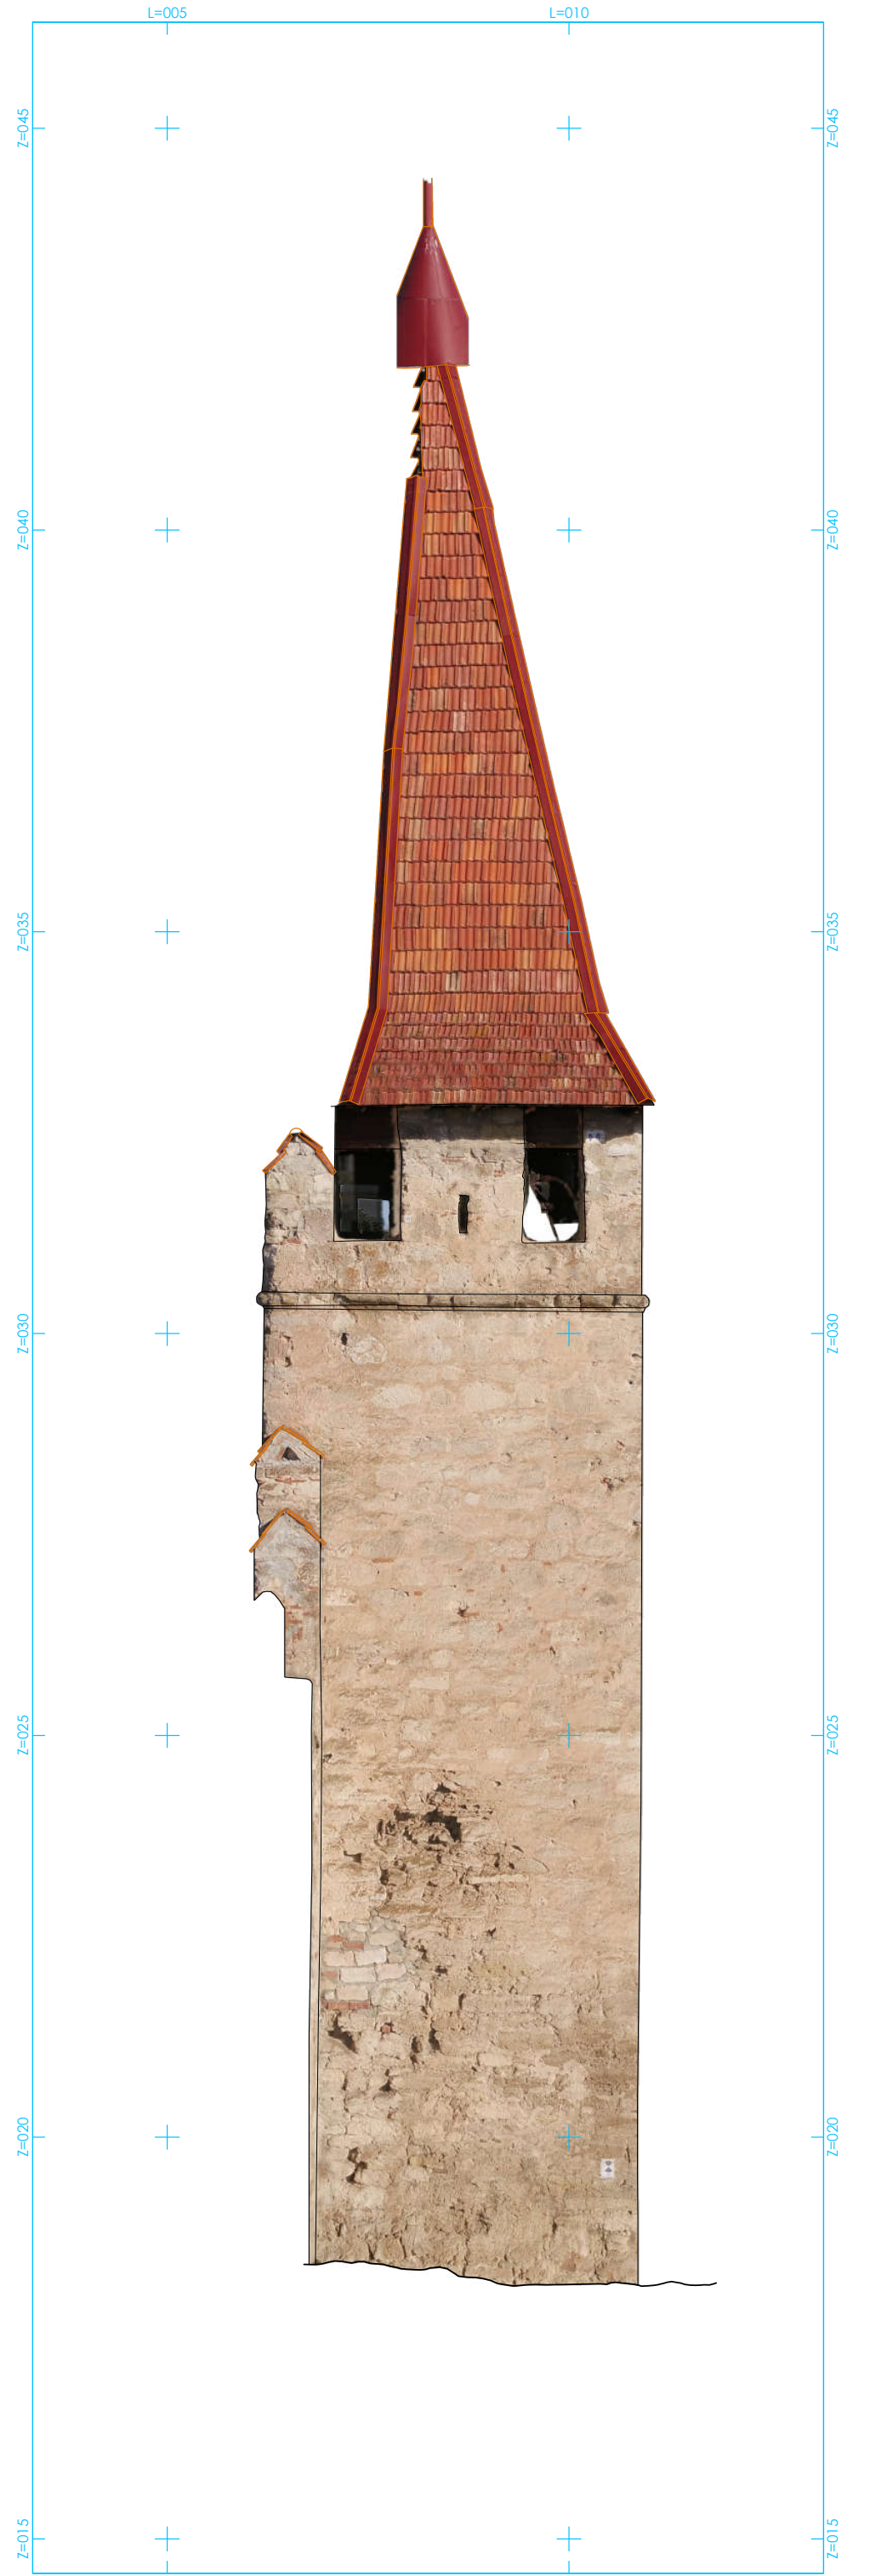

ORTHOPHOTIC PROSPECTUS TOWER A6-7

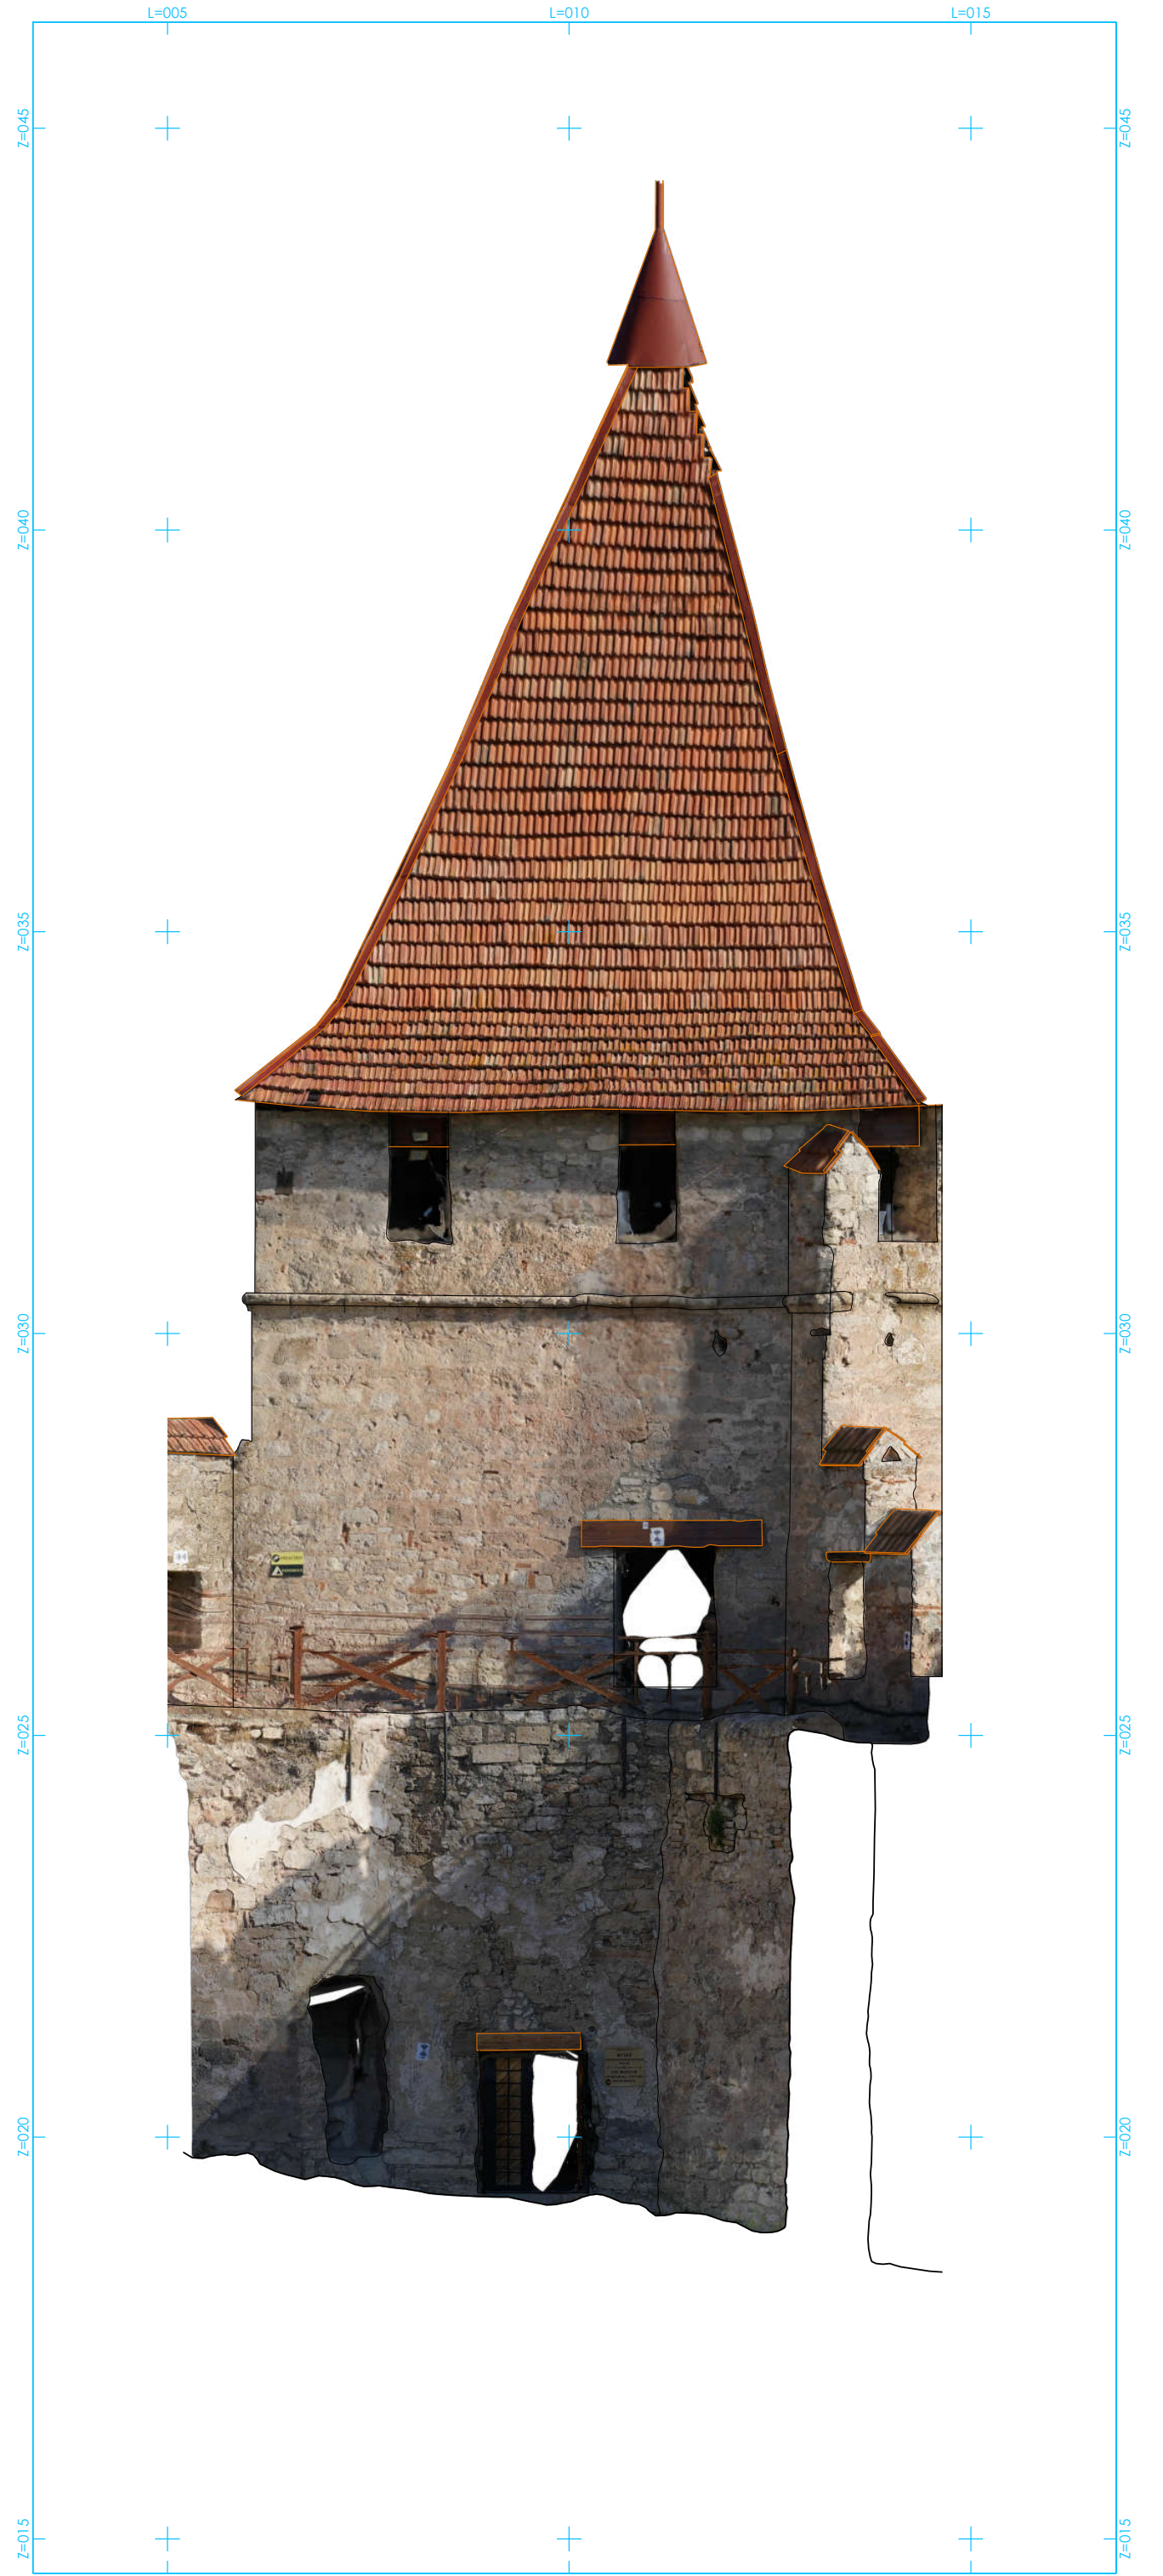

ORTHOPHOTIC PROSPECTUS TOWER A6-8

LEGENDA:

▬	PROFILE
─	AREAS NOT DETECTED
─	VIEWS
─	HIGH VIEWS
─	IRON ELEMENTS
─	WOOD ELEMENTS
▬	FIXTURES
─	TETTI
─	BEAMS
─	INJURY
─	PROSPECTS INDICATION
┄	SECTION LINES
⌖ 9.89	ALTITUDE QUOTAS
H=5.12	INTERNAL HEIGHTS

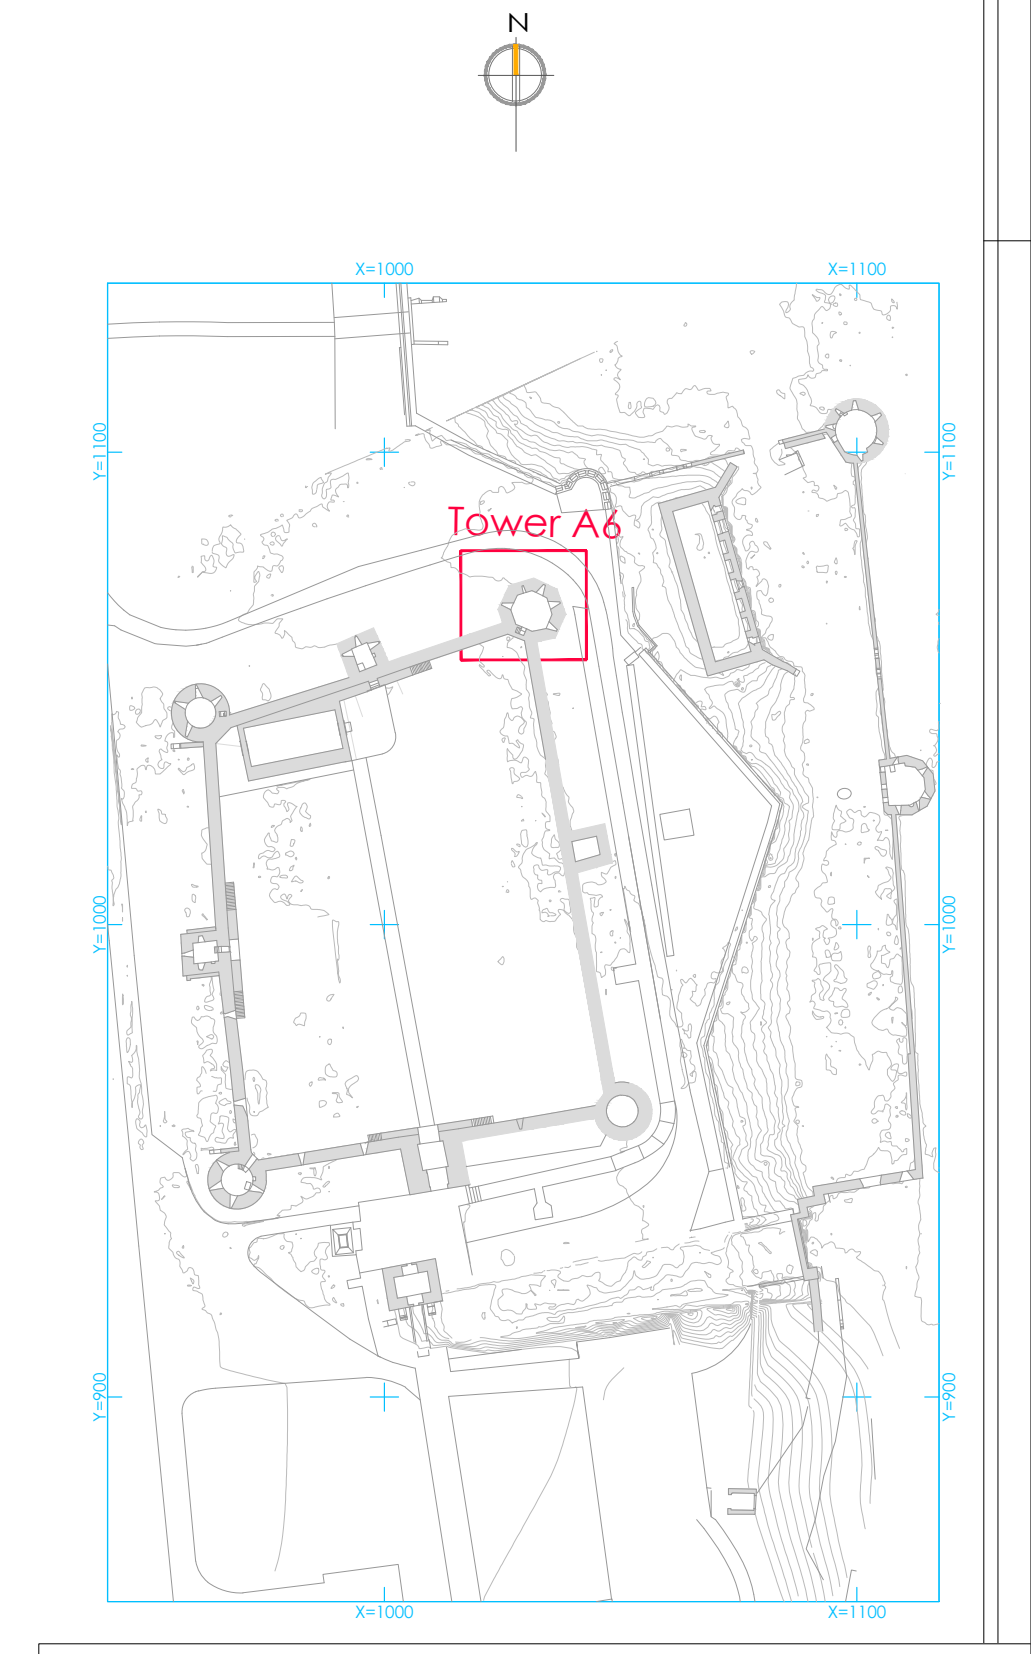

This project is funded by the European Union

European Union Confidence Building Measures Programme
Programul Uniunii Europene "Măsuri de Promovare a Încrederii"
Программа Европейского Союза "Меры по укреплению доверия"

CLIENT: European Union Delegation to Moldova through its operational contractor UNDP

Technical Expertise and develop Detailed Technical Design for
CONSERVATION AND RESTORATION WORKS OF BENDER FORTRESS (Phase I)

DETAILED TECHNICAL DESIGN

TEAM LEADER

Studio Berlucchi srl
Arch. Eng. Nicola Berlucchi - Eng. Nicola Fumagalli
With the collaboration of
Arch. Flavia Mainardi, Eng. Alessandro Trevisi
www.studioberlucchi.it

INTERNATIONAL EXPERTS

Prof. Donatella Fiorani
Conservation expert

Prof. Carlo Blasi
Structure restoration expert

www.geogra.it
GEOGRA' srl
Architectonical Survey

SOING srl
Diagnostics and analysis

Arch. Carlotta Cocco
GBC HB Expert

LOCAL EXPERTS

Arch. Serghei Garconiţa
Certified local Architect
series 2017-P number 1608

Eng. Stanislav Condratenco
Certified local Engineer
series 2018-P number 0089

Arch. Corina Fisticanu
Assistant local Architect

Eng. Evgheni Cutia
Assistant local Engineer

Dr. Sergiu Musteata
Archaeologist

Dr. Igor Nicoara
Geologist

	DATE	REVISION	FILE NAME
C			
B			
A			
-	07-2020	first emission	C226_REA_014.dwg

TITLE:
GEOMETRICAL AND ARCHITECTONICAL SURVEY
Plans, fronts and sections |Tower A6

ASSIGN. CODE	DOCUMENT CODE				
	PRATICA	PARTE	DISC. PROG.	NUMERO	REV.
C226	-	R	EA	014	-

REPRESENTATION SCALE: 1:50

INTERNAL CODE: C226_RA_041 in Technical Expertise

EXPERT STAMP AND SIGNATURE:

This project is funded by the European Union
and implemented by the
United Nations Development Programme

Empowered lives.
Resilient nations.