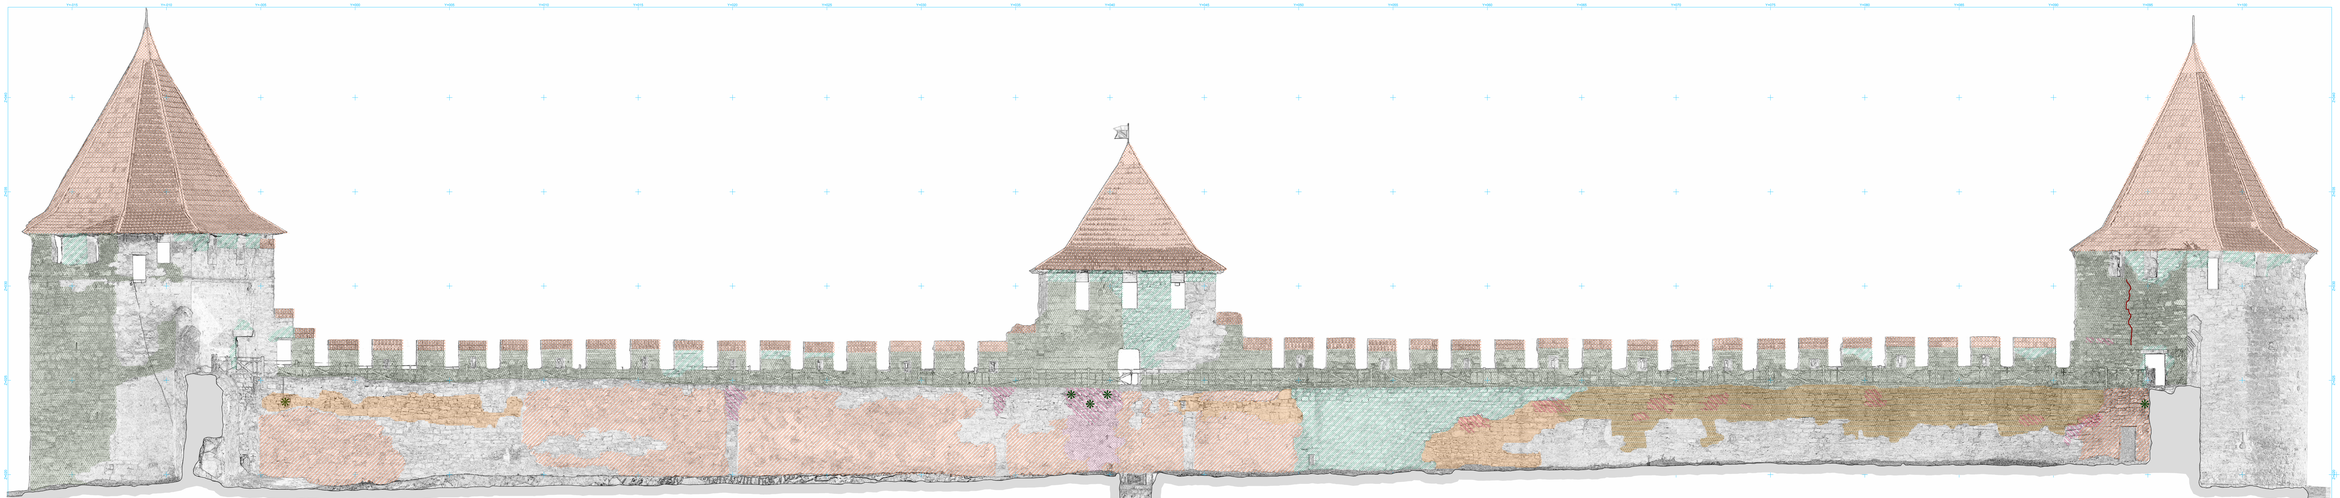


SYMBOLS OF ALTERATIONS

ALTERATIONS

Biological attack

Loss of original surface, exposing the substrate

Mortar joint leakage

Fragmentation and detachment of the original surface, also localized, with the presence of a thick, thin sandstone of the same material or not, original or new, on the surface

Alteration of stone material, also localized, with the presence of biological attack, fragmentation and mortar joint leakage

Wall with mortar leakage process

Presence of efflorescence / pigmentation

Graffiti

Graffiti, e.g. scratching, affecting the substrate or paint, but by simple cleaning

STRUCTURAL FAILURES

Wide fractu.

Crack: Minor crack with width of about 1 mm

Deep crack: Crack that penetrates the entire thickness of the wall

Closed crack

Detachment of the facing mortar

Bulging

Collapse

MAJOR ALTERATIONS


Missing parts

Inhomogeneous patches

Roof tiles

Loss of artwork plaster

Test detachable

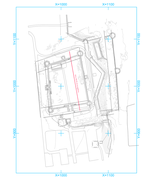



This project is funded by the European Union

Project implemented by the consortium led by Expertise France

Implemented by: Expertise France, Agence Française de Développement, Enabel, Estonian Centre for International Development, Black Sea Trade and Development Bank

CUP: J83J21000420007 - CIG: 8811A7E6A4 - Contract No. 2021/424-010

EUROPEAN UNION

European Union Delegation to Moldova through its operational contractor UNOP

Technical Expertise and develop Detailed Technical Design for
CONSERVATION AND RESTORATION WORKS OF BENDER FORTRESS (Phase I)

DETAILED TECHNICAL DESIGN

TEAM LEADER

Studio Berlucchi

Studio Berlucchi srl
Arch. Engr. Marco Berlucchi – Engr. Nicolo Fumagalli
and
Arch. Paolo Mazzanti, Eng. Alessandro Tesoro
www.studioberlucchi.it

INTERNATIONAL EXPERTS

Prof. Donatella Fiorani
Conservation expert

Prof. Carlo Blasi
Structural restoration expert

GEOGRAV srl
www.geograv.it
GEOGRAV srl
Architectural Survey

SOING srl
Diagnostics and analysis

Arch. Carlotta Cocco
DAC-VR Lupol

LOCAL EXPERTS

Arch. Serghei Ganenko
Certified local Architect
Arch. Cornea Fliliana
Assistant local architect

Eng. Stanislav Condratenco
Certified local Engineer
Eng. Evghenii Cuha
Assistant local Engineer

Dr. Sanda Mustiatia
Archaeologist

Dr. Igor Nicoara
Geologist

C.			
A.			
A.			
1	07.2023	first emission	CUHA, BAV, RMI eng.
REV.	DATE	REVISION	TEXT NAME

DECAY PHENOMENA AND CRACKS MAPPING
Internal Elevation | Towers AB-ab wall front

SCALE	DOCUMENT CODE						
1:50	Project	Code Area	Category	Number	Type	Rev.
	C226	-	R	ER	006	-

REPRESENTATION SCALE: 1:50

PAPER FORMAT: ARCH. (USA) A1 (90)

ARCHIVE CODE: C226_R_ER_006_Tav_Rilievo

DIGITAL FILE NAME: C226_R_ER_006_Tav_Rilievo.dwg

Document prepared by the Engineering Department of Studio Berlucchi srl
Licensed Architect Francesco Tagliabue

Studio Berlucchi