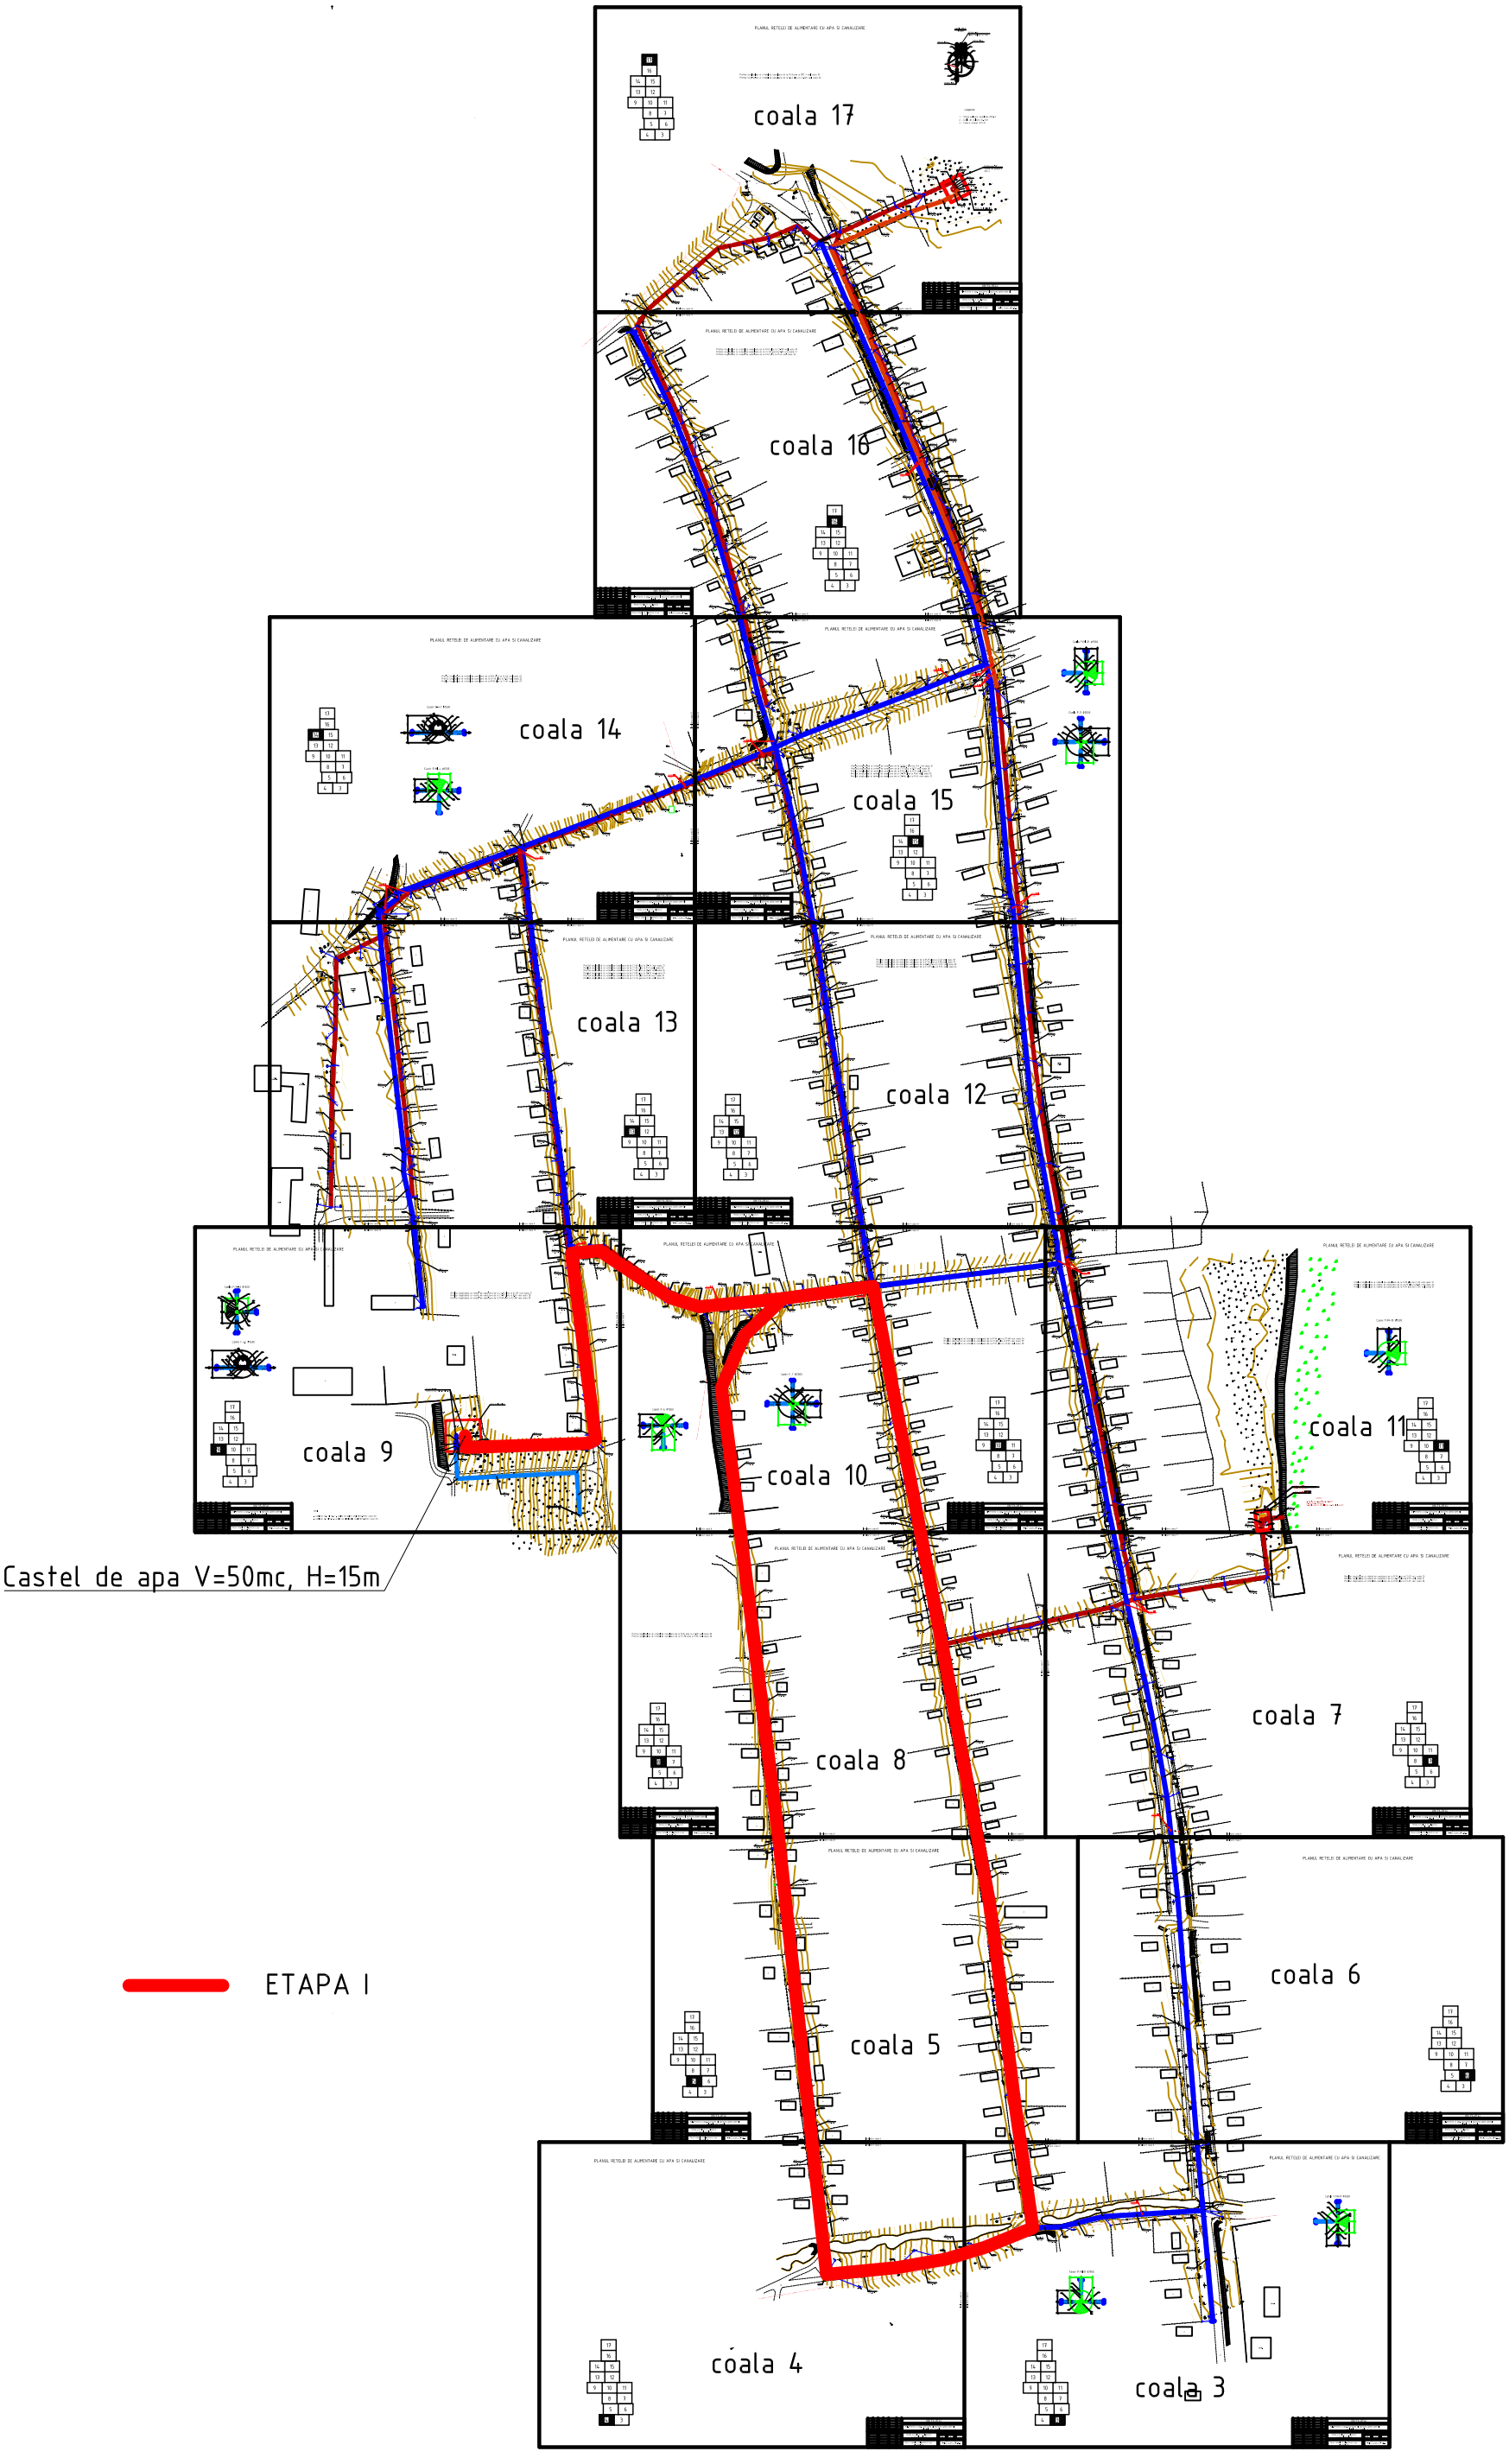
coala 17
coala 16
coala 14
coala 15
coala 13
coala 12
coala 9
coala 10
coala 11
coala 8
coala 7
coala 5
coala 6
coala 4
coala 3
Castel de apa V=50mc, H=15m
ETAPA I