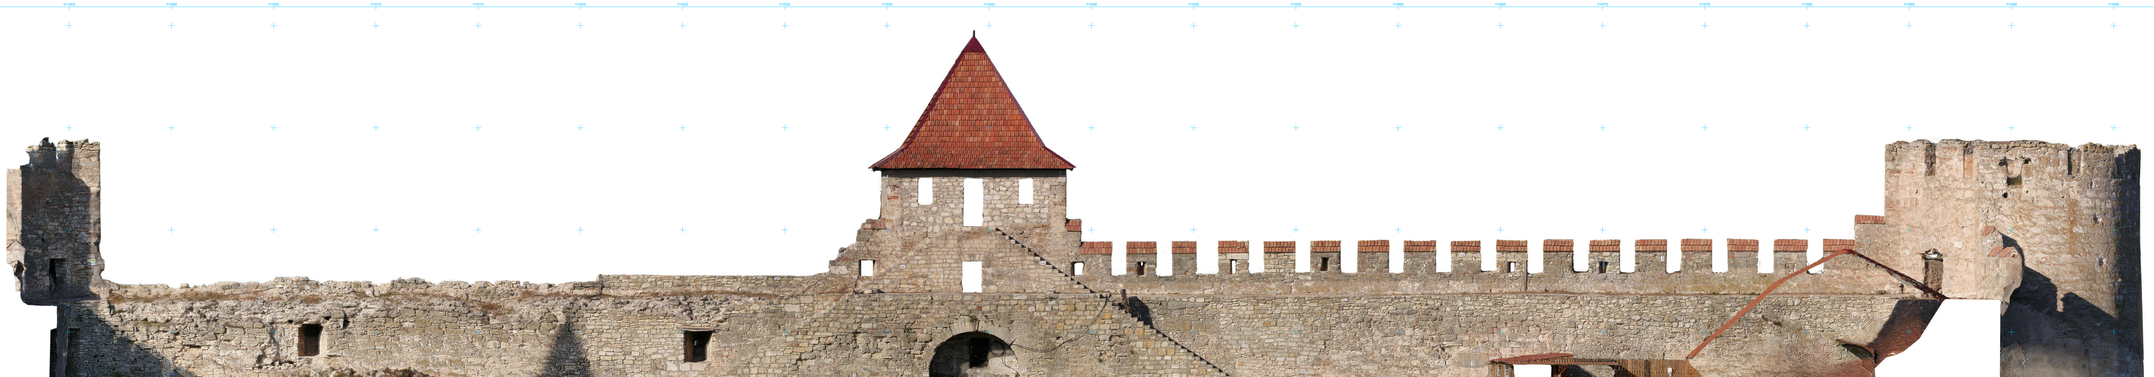

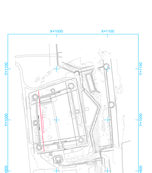

This project is funded by the European Union

Implemented by the Consortium Berlucchi (Italy) - Geoterra (Moldova) - Geodora (Moldova) - Sidonia (Moldova)

GUARD European Union Delegation to Moldova through its operational contractor UNDP

Technical Expertise and develop Detailed Technical Design for
CONSERVATION AND RESTORATION WORKS OF BENDER FORTRESS (Phase I)

DETAILED TECHNICAL DESIGN

TEAM LEADER

Studio Berlucchi srl
Arch. Eng. Nicolò Berlucchi - Eng. Nicola Fumagalli

Arch. Valeria Motta
Arch. Eng. Alessandro Rossi

www.studioberlucchi.it

INTERNATIONAL EXPERTS

Prof. Donatella Fiorani
Conservation expert

Prof. Carlo Blasi
Structural stabilization expert

LOCAL EXPERTS

Arch. Serghei Garzanțe
Cultural Heritage Expert
Office of Immovable Goods

Eng. Stanislav Condrateanu
Civil Engineer Expert

GEOTERRA
www.geogis.it

Arch. Corina Fătcanu
Assistant-level Architect

Eng. Eugheni Cuțu
Assistant-level Engineer

GEODORA' srl
Architectonical Survey

SIDING srl
Diagnostics and analysis

Dr. Sergiu Musteață
Archaeologist

Dr. Igor Nicoara
Geologist

Arch. Carlotta Cocco
GBC HB Expert

07-2020	first emission	CCM_PVG_012.dwg
DATE	REVISION	FILE NAME

TITLE

GEOMETRICAL AND ARCHITECTONICAL SURVEY
Internal Elevation | Towers A2-A4 wall Front

DRAWING CODE: C226 - R EA 012 -

DOCUMENT CODE: [ORIGINATOR] [VOL.] [LEVEL] [TYPE] [NUMBER] [REV.]

INTEGRATION SCALE: 1:50

PAPER FORMAT: ISO A0 (841 x 1189 mm)

SHEET STAMP AND SIGNATURE

The content of this publication is the sole responsibility of the Consortium Berlucchi (Italy) - Geoterra (Moldova) - Geodora (Moldova) - Sidonia (Moldova)

Co-funded by the European Union