SYMBOLS OF ALTERATIONS

N. STRATIGRAPHIC UNIT	DESCRIPTION OF INTERVENTIONS	CODES
	REPLACEMENT OF THE ROOF COVERING Partial replacement of the roofing with the same material and the same technique of the original covering.	C.1.1 C.1.2 C.1.3 C.1.4 C.1.5


GENERAL INSTRUCTIONS



3. It is strictly forbidden to use cementitious materials or materials based on cement or with small traces of cement.

4. The contractor must update the BIM model with all the data relating to the state of conservation and the work carried out, in order to deliver to the contracting authority an "as built" final model.

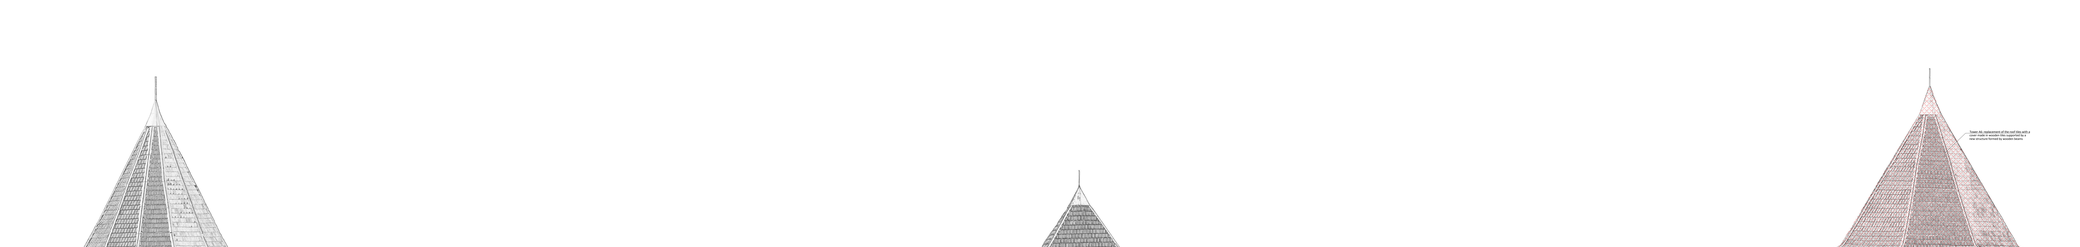

N

Project co-financed by the European Union and implemented by the United Nations Development Programme

EUROPEAN UNION
UNITED NATIONS DEVELOPMENT PROGRAMME

EUROPEAN UNION
EUROPEAN NEIGHBOURHOOD INSTRUMENT

EaSI European Union Delegation to Moldova through its operational contractor UNDP

Technical Expertise and develop Detailed Technical Designs for
CONSERVATION AND RESTORATION WORKS OF BENDER FORTRESS (Phase I)

DETAILED TECHNICAL DESIGN

TEAM LEADER

Studio Berlucchi srl
Arch. Eng. Nicola Berlucchi - Eng. Nicola Fumagalli

Via Cavour, 2
22074 Lomazzo (CO) - Italy
www.studioberlucchi.it

INTERNATIONAL EXPERTS

Prof. Donatella Fiorani
Conservation expert

Prof. Carlo Blasi
Structure restoration expert

Arch. Jeyhan Cerrahoğlu
Certified Civil Architect
Conservation Expert

LOCAL EXPERTS

Eng. Stanislav Cimbalaru
Certified Civil Engineer
Structural Expert

GEOSERV srl
Archaeological Survey

SOPRO srl
Engineering and analysis

Arch. Carlotta Cocco
GIS, HS Expert

Arch. Camil-Ion Petreanu
Assistant Axial Architect

Eng. Eugheni Galai
Assistant Axial Engineer

Dr Sergiu Musteața
Archaeologist

Dr Ilgvi Nicoara
Biologist

REV.	DATE	DESCRIPTION	CHECKED
0	01.2020	1st issuance	CCOL, PFI, ACC, Eng.
1	04.2021	1st update	CCOL, PFI, ACC, Eng.

RESTORATION INTERVENTIONS
External Elevation | Towers 4b-4A wall Front

SCALE	DRAWING NUMBER	REVISION
1:50	C226 - P ER 002	1

DRAWN STAMP AND SIGNATURE

Printed on recycled paper
Imprimat pe hârtie reciclată